
0 0.5 1 2

N

NOTES

ALL SETTING-OUT TO BE CONFIRMED ON SITE WITH ARCHITECT DRAWINGS
TO BE READ IN CONJUNCTION WITH STRUCTURAL ENGINEER'S DRAWINGS

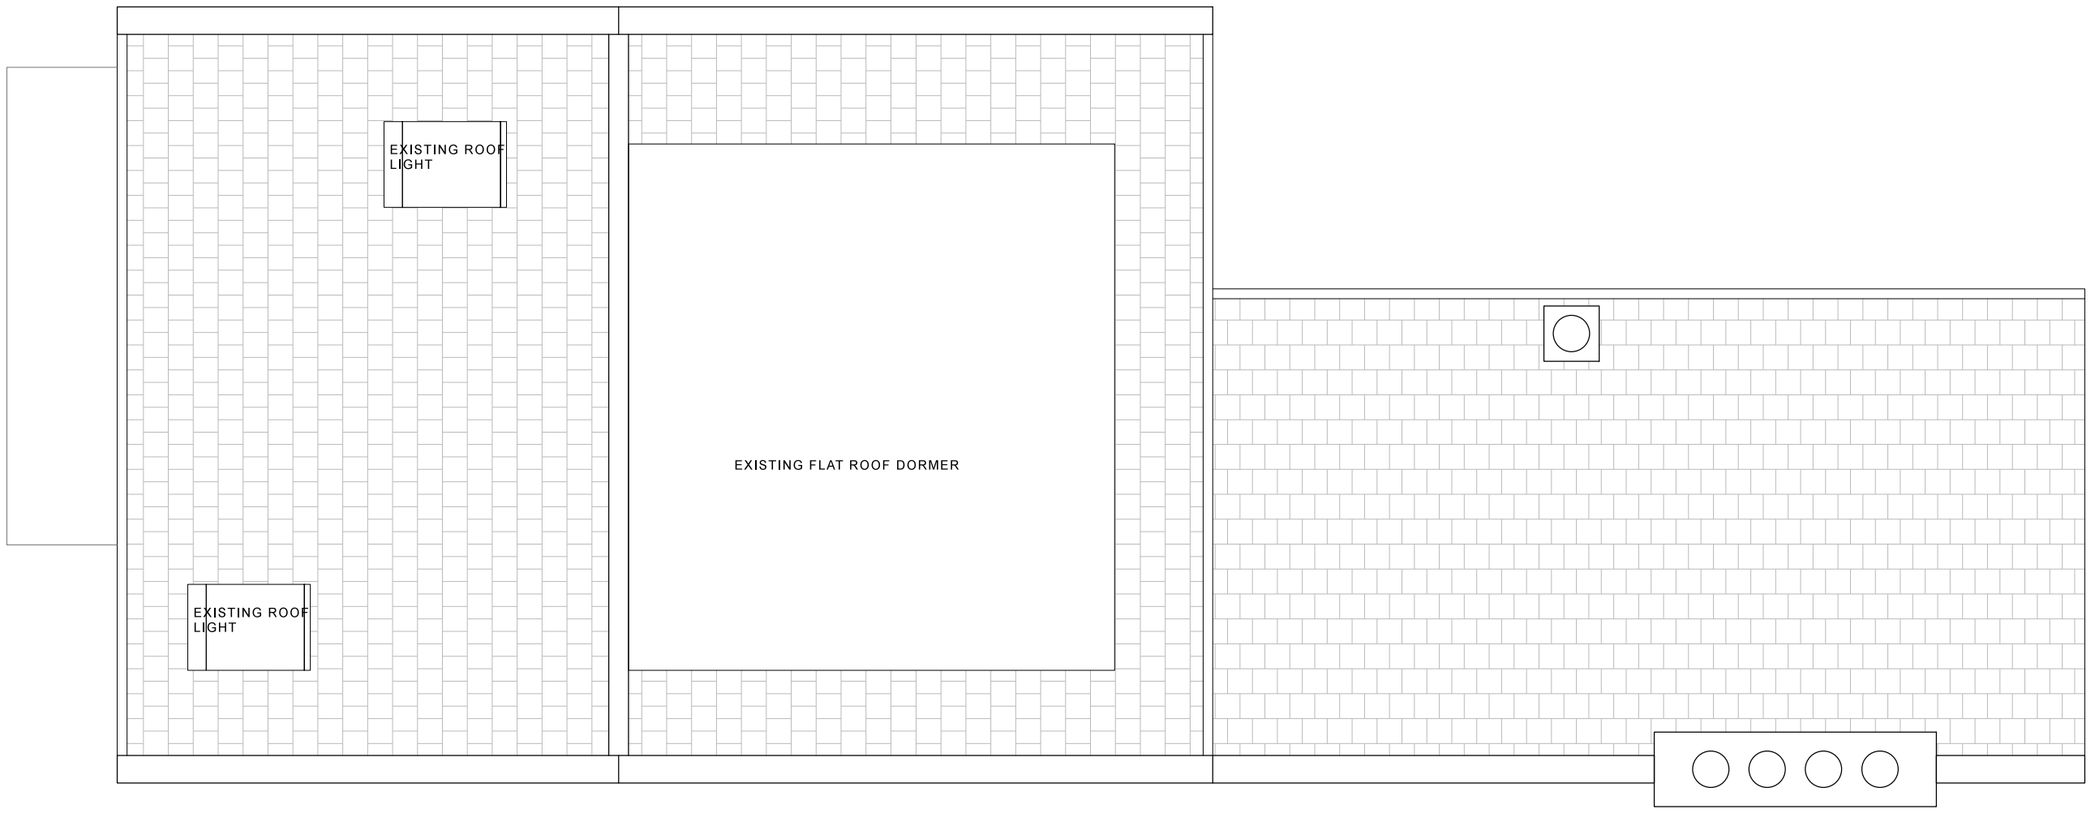

MARTYN CLARKE ARCHITECTURE LTD

78 CROUCH HILL
LONDON N8 9EE
020 7263 7121

info@martynclarkearchitecture.com

Project	Masashi & Bea Washida 5 Elyne Road London, N4 4RA	Project No. 6227
Date	SEPTEMBER 2015	Drawing No.
Scale / Format	1:50 @ A3	6227_03_006
Drawing Name	EXISTING ROOF PLAN	PLANNING
Revision		