
Approved Block Plan Scale1:200



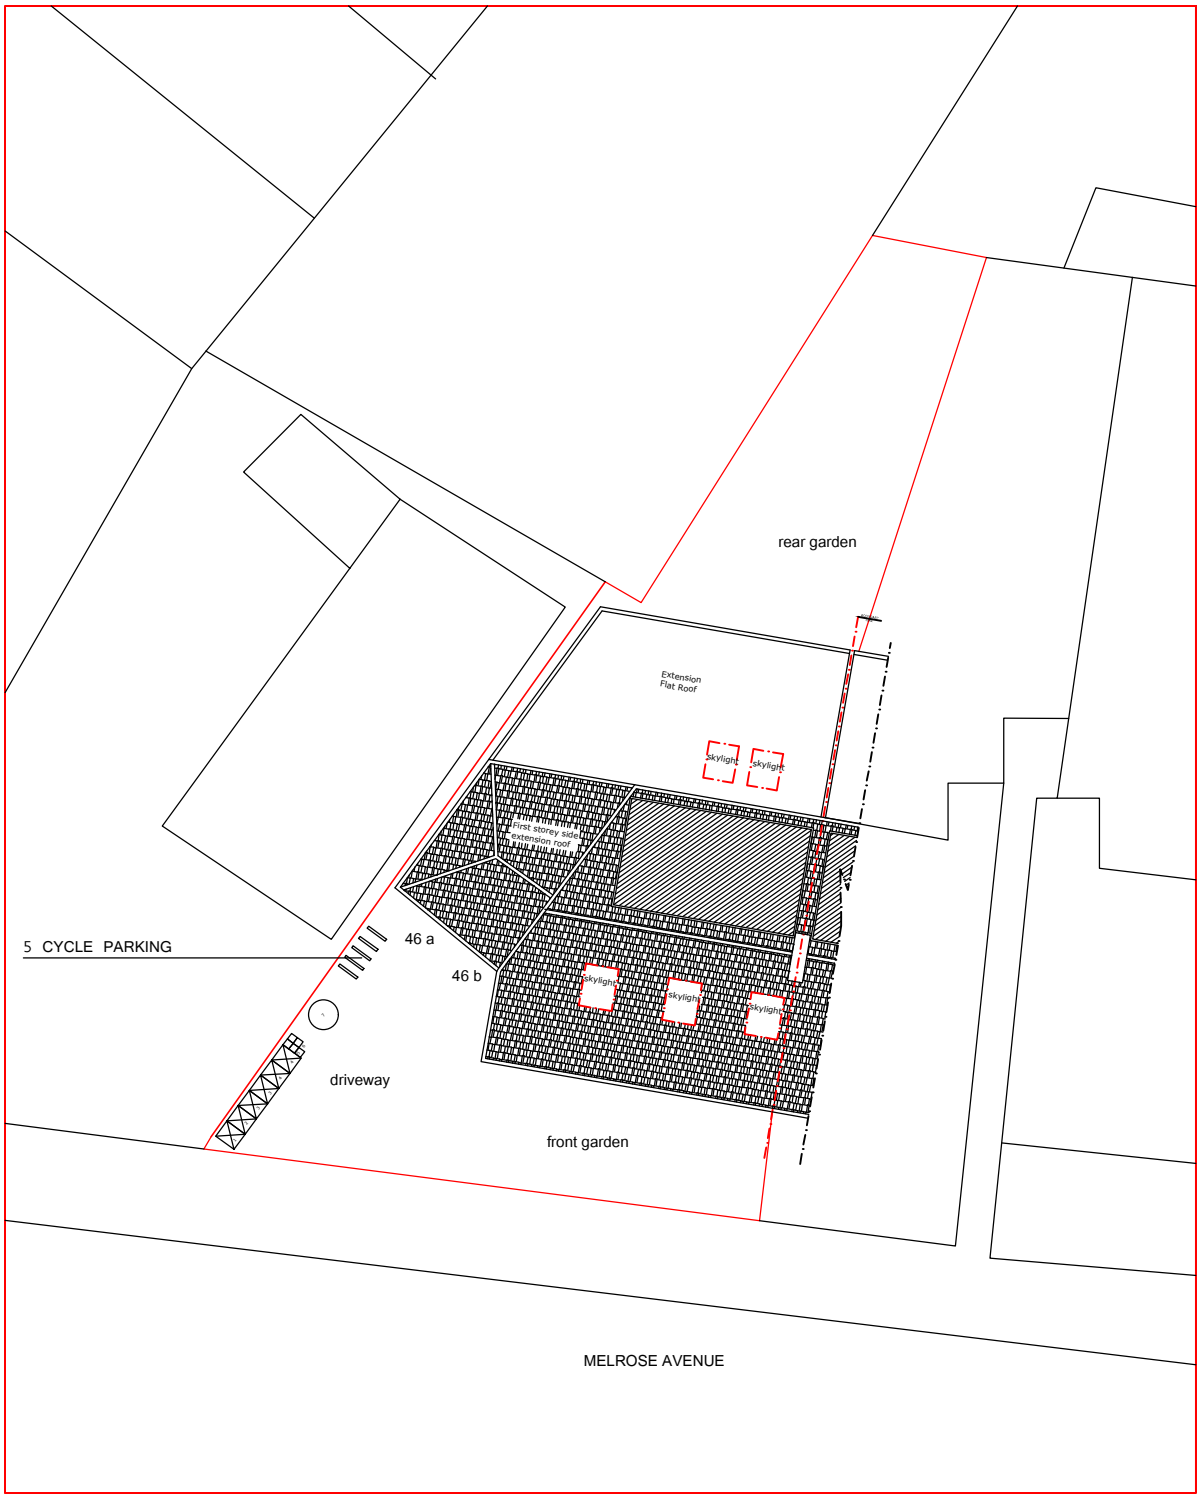

A4

WASTE MANAGEMENT
1)1 x 120L wheelie bin for general refuse,
2)1 x 120L wheelie bin for recycling,
3)2 x 240L wheelie bin for general refuse,
3)2 x 240L wheelie bin for recycling,
4)3 x food waste kitchen caddy,
5)2 x food box, and
6)1 x garden waste sack.

Drawing Title: Proposed block plan	Client: Hasan Caliskan	Date : 02/12/2015
Scale 1:1200 @ A4	Address: 46 Melrose Avenue N22 5EA	Drawing Number: 126.2015.04.LP Designer: Gokay Toz