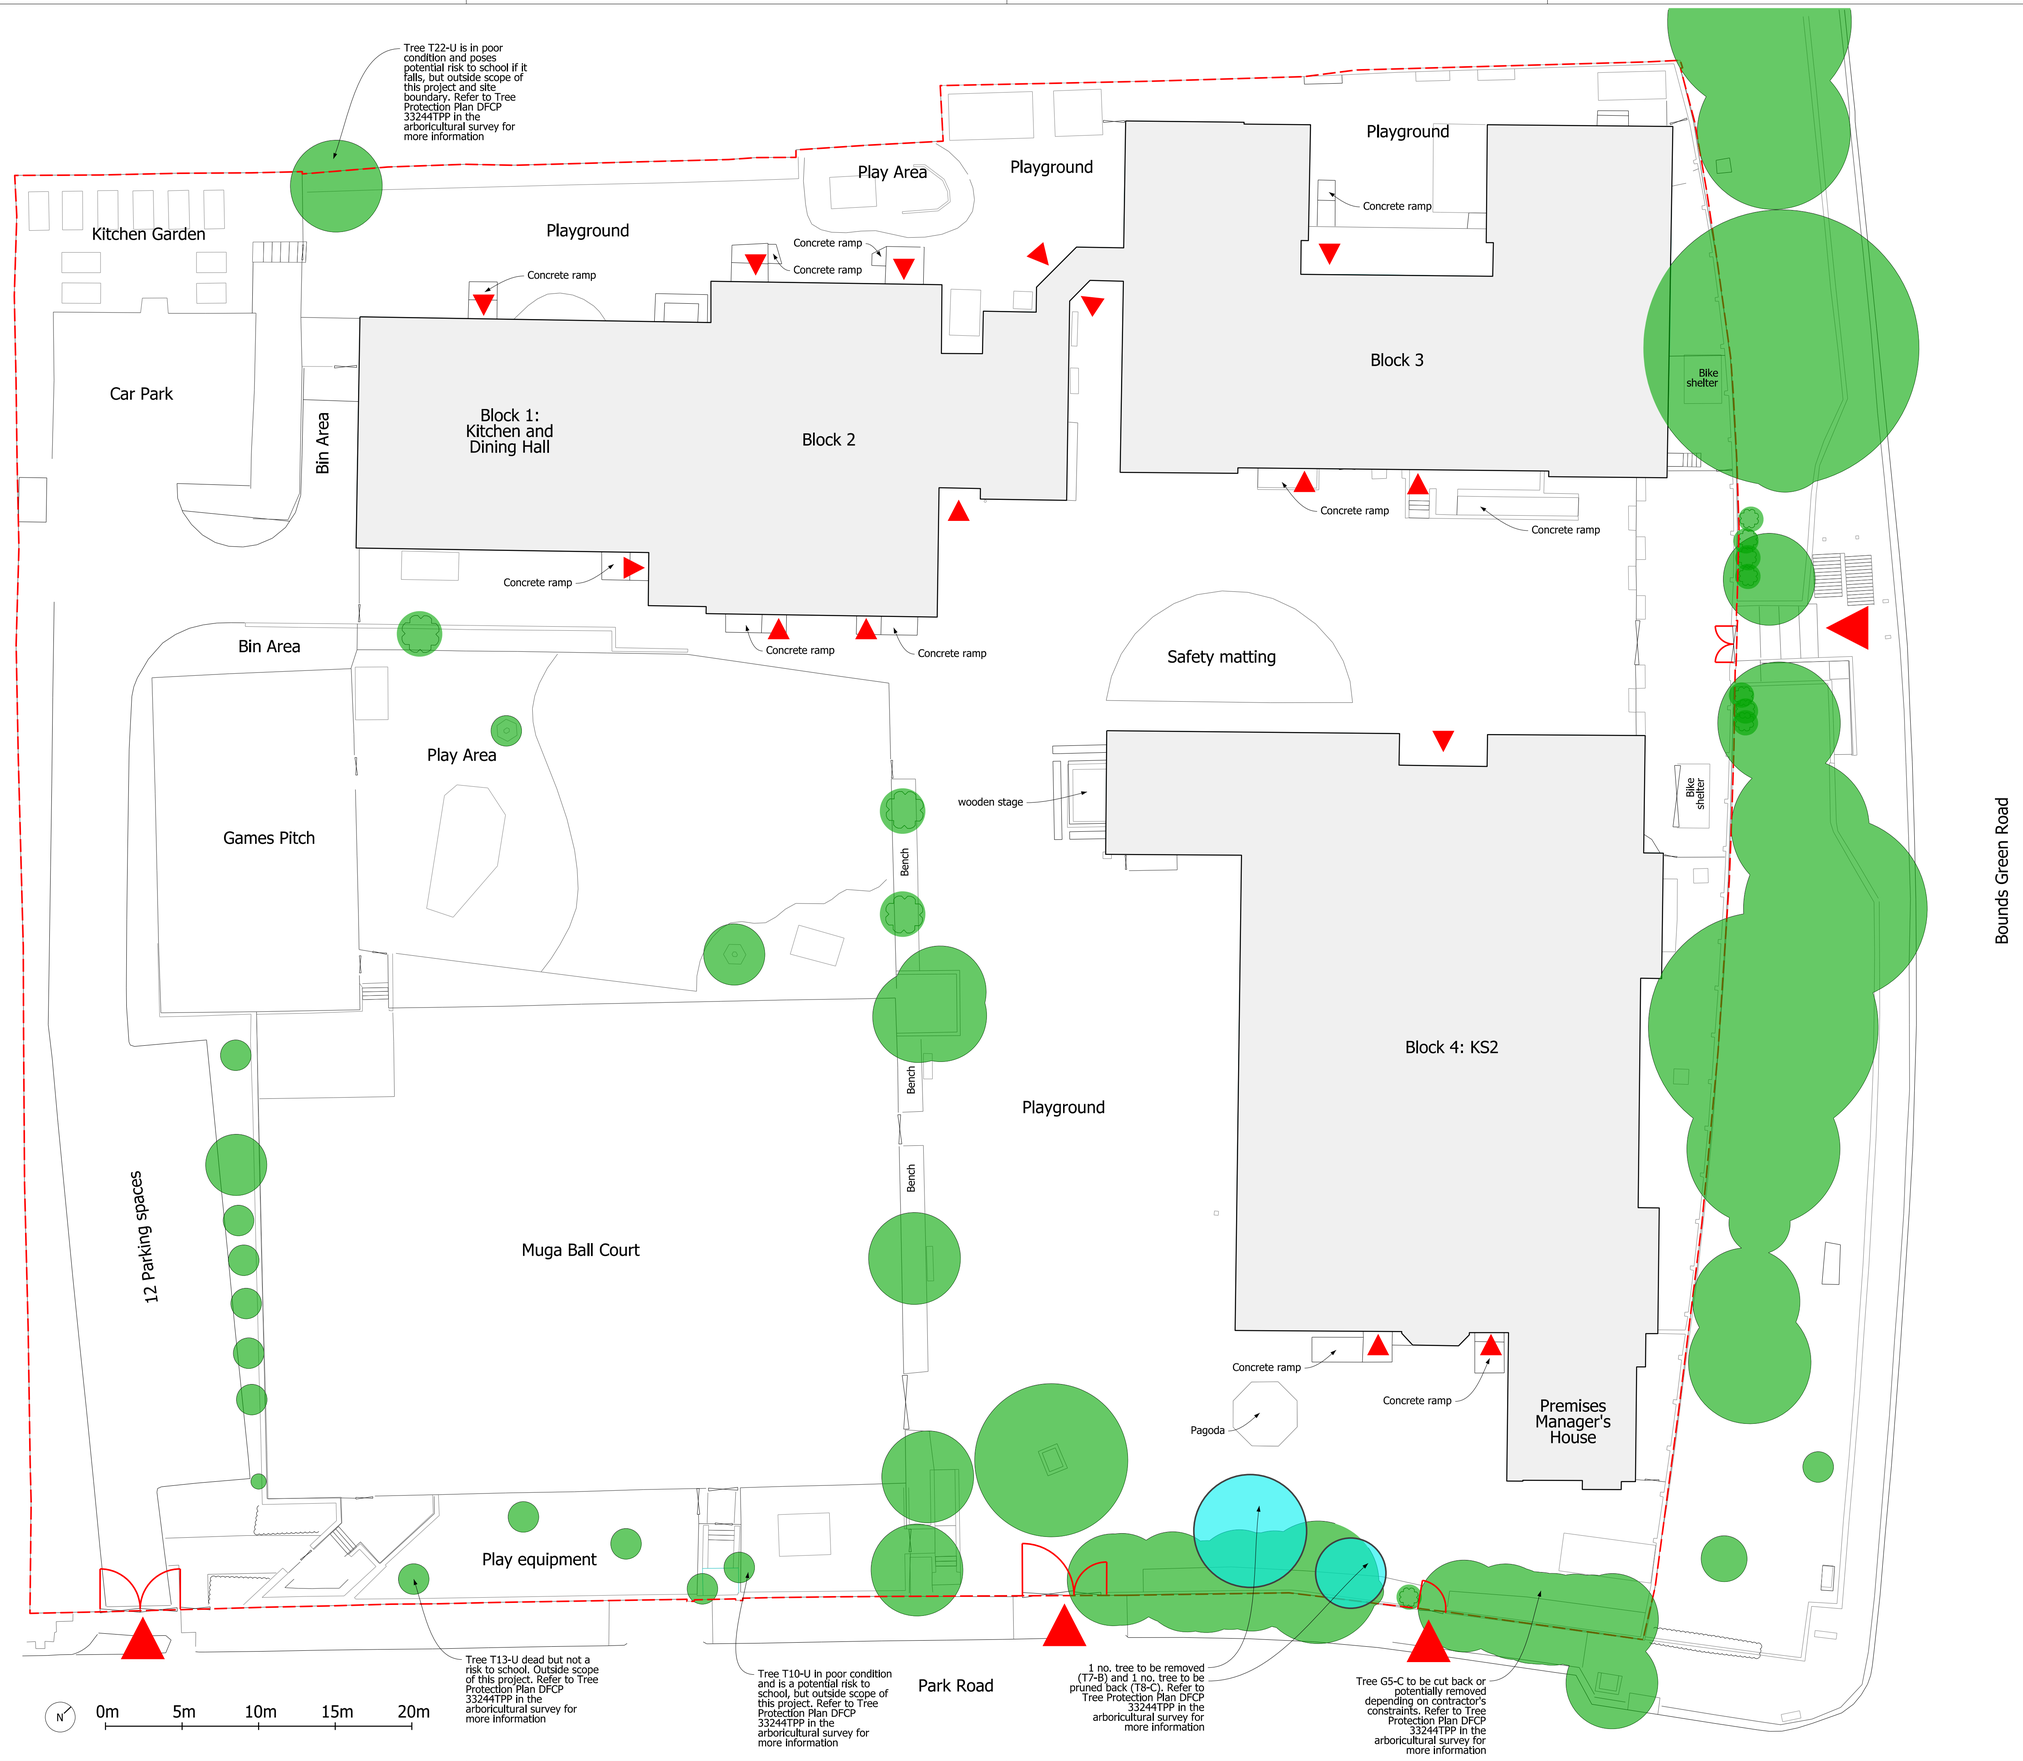

notes

1. Do not scale from this drawing
2. Work to figured dimensions where shown
3. Confirm dimensions on site before fabrication or construction - report any discrepancies to CA

Key

- Existing Building
- Existing Entrance
- Existing Tree
- Site Boundary
- Existing Gate
- Tree to be Removed

rev	date	description	by
drawing amendments			
P	24/04/15	Drawing originated; planning submission	RS

Shepheard Epstein Hunter
Architecture Planning Landscape

Phoenix Yard, 65 Kings Cross Road, London WC1X 9LW
tel: 020 7841 7500 fax: 020 7841 7575
email: architecture@seh.co.uk web: www.seh.co.uk

project	Bounds Green School
client	London Borough of Haringey
drawing status	Planning
scale	1:200
size	A1
drawing	Existing Site Plan
job no.	13150
drawing no.	042
rev.	P