
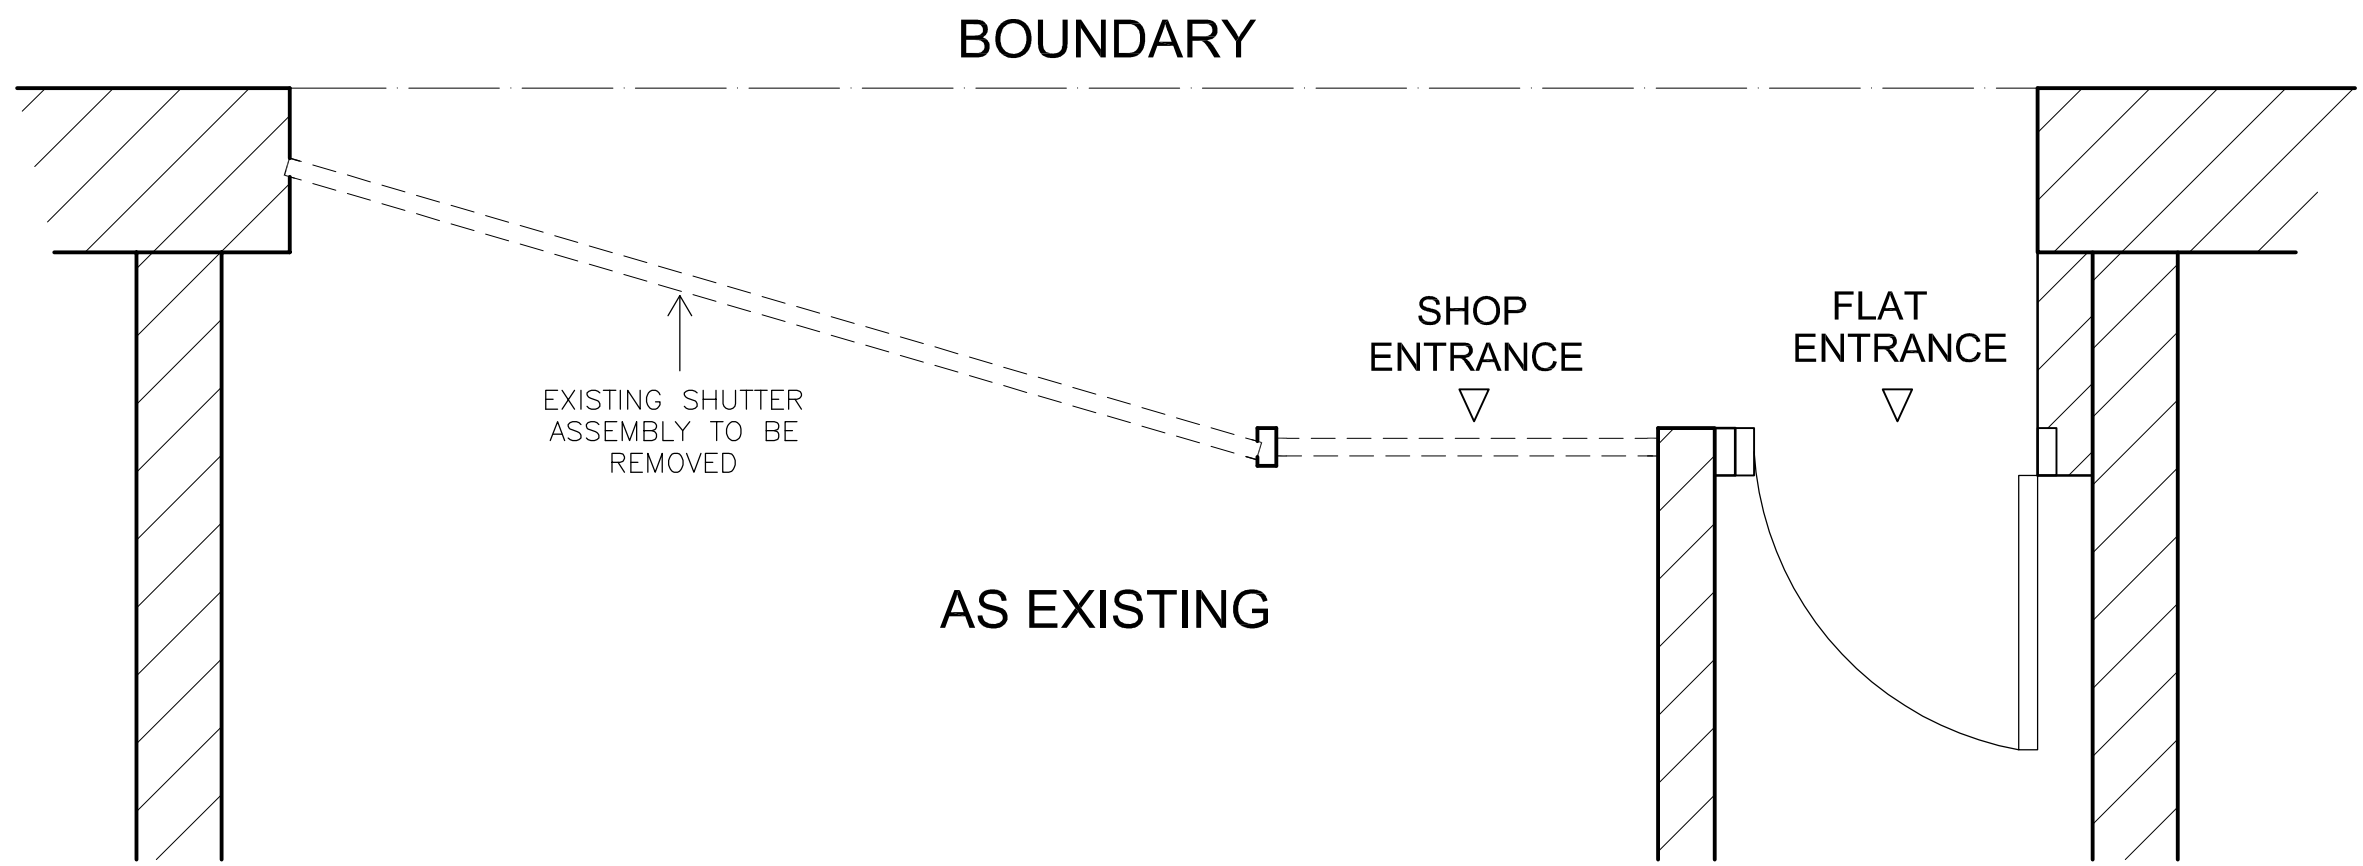


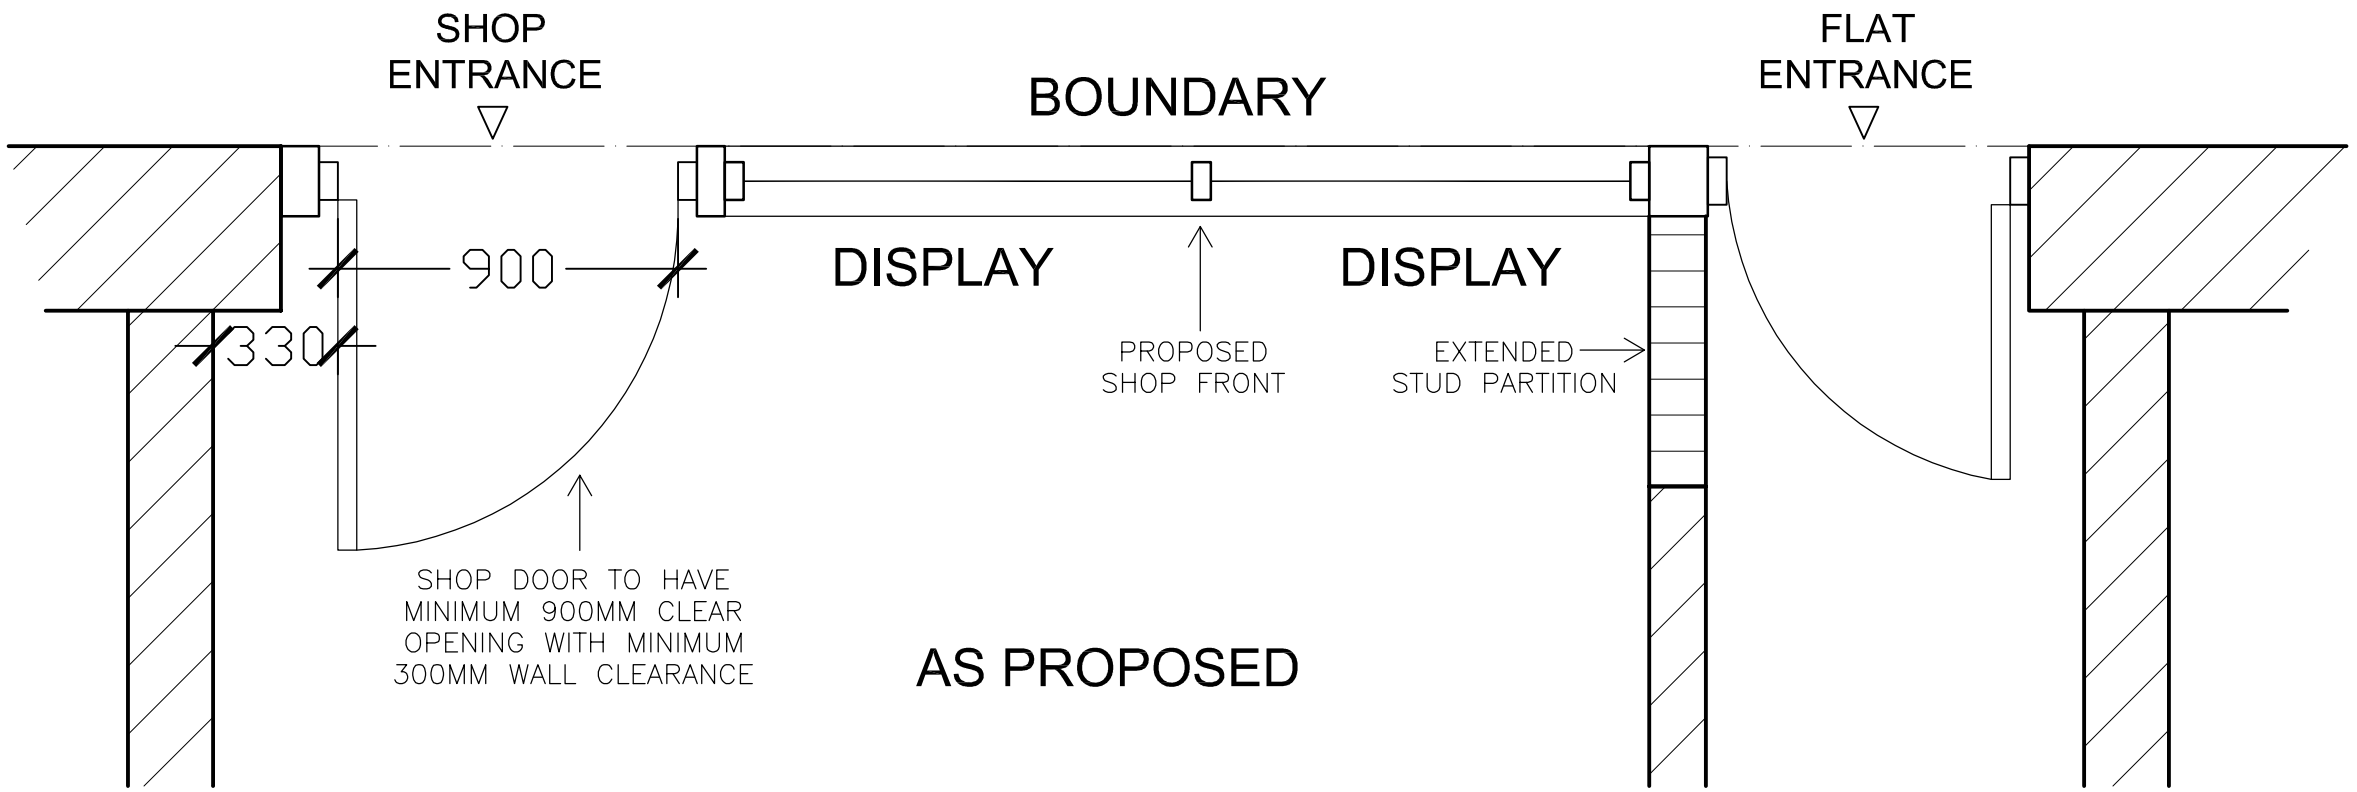

0 0.5m

REV	DATE	BY	DESCRIPTION
–	07/12/15	ROS	PLANNING ISSUE

STATE
R I B A CHARTERED ARCHITECTS
STATE ARCHITECTS LIMITED
23A ST JAMES'S STREET
LONDON SW1 1HA
T: 020 8368 0066
F: 020 7839 4551
E: info@state.org.uk

PROJECT
GROUND FLOOR SHOP UNIT
99 TURNPIKE LANE
LONDON N8 0DY

CLIENT
GROCERY STUDIOS LIMITED

DRAWING TITLE
SHOP FRONT PLAN
AS EXISTING & AS PROPOSED

DRAWN: CD	DATE 07/12/15
CHECKED: ROS	SCALE 1:20
CAD FILE: 647–1	SIZE A3

PLANNING ISSUE

DRAWING NUMBER 648–L02 REV –

© STATE ARCHITECTS LIMITED 2015