

COPYRIGHT POLYGON ARCHITECTS LTD

Material Key

1. Slates to match existing
2. Brickwork to match existing
3. Aluminum frame windows/doors (grey)
4. Single Ply roof membrane (grey)
5. Velux Roof Light
6. Fixed Flat Rooflight

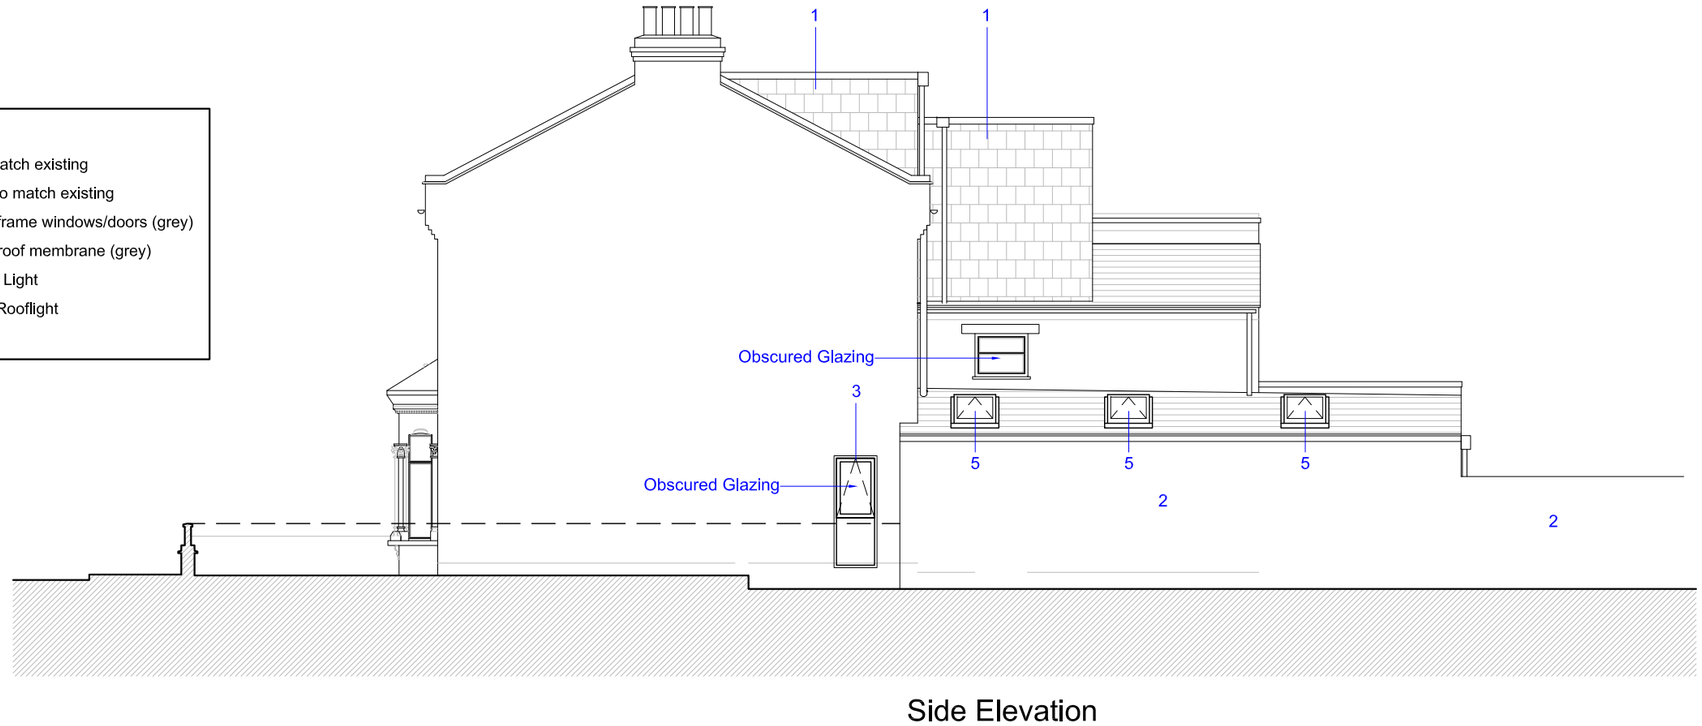

Side Elevation

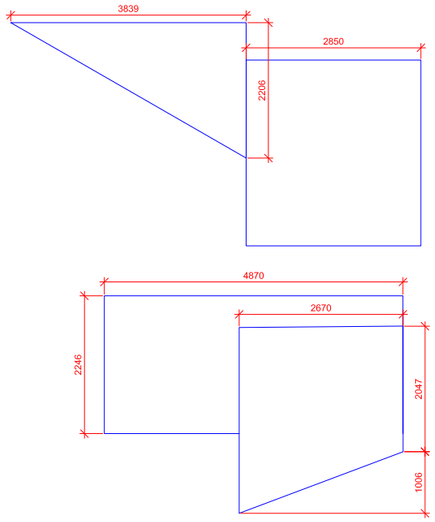


MAIN DORMER
(3839 x 2206 x 4870) x $\frac{1}{2}$ =
20.57 cu.m


OUTRIGGER DORMER
(2670 x 2047 x 2850) +
(1006 x 2670 x 2850) x 1/2 =
15.57 cu.m + 3.82 cu.m

TOTAL VOLUME
20.57 + 15.57 + 3.82 = 39.96 cu.m



Front Elevation

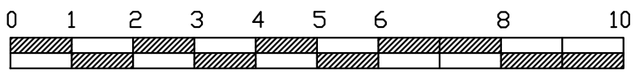

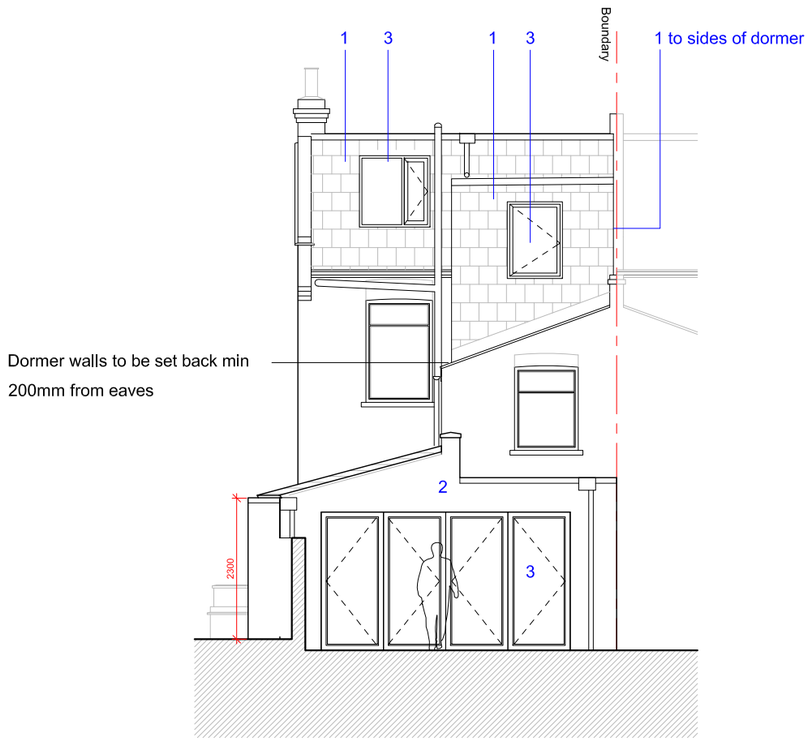

Rear Elevation

REV DATE DESCRIPTION

STATUS
PLANNING

TITLE
Elevations as Proposed

PROJECT
Extension and Alterations to 12
Glenwood Road, London
N15 3JU

CLIENT
Mr Muhammad Akunjee

POLYGON ARCHITECTS
a: 7 Glenwood Road, London, N15 3JS
t. 07968 544721
e. info@polygonarchitects.com

SCALE	SIZE	DATE	DRG No.	REV
1:100	A3	Sept '15	141/PL/03	