


COPYRIGHT POLYGON ARCHITECTS LTD

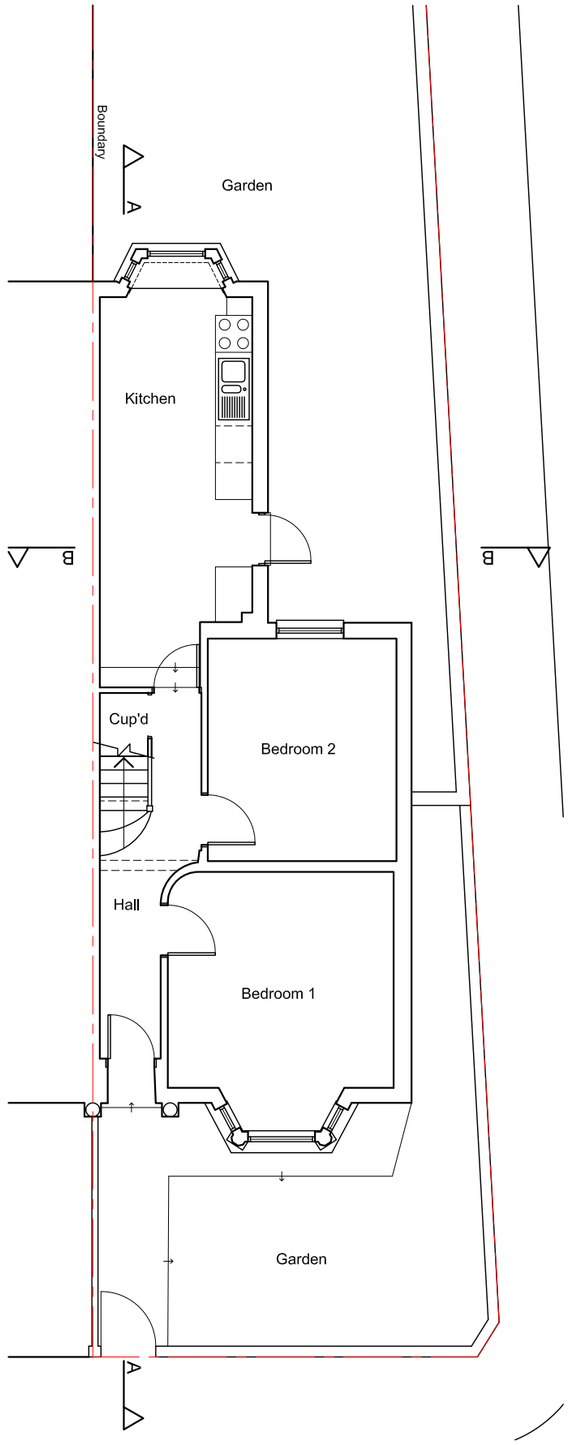


Ground Floor

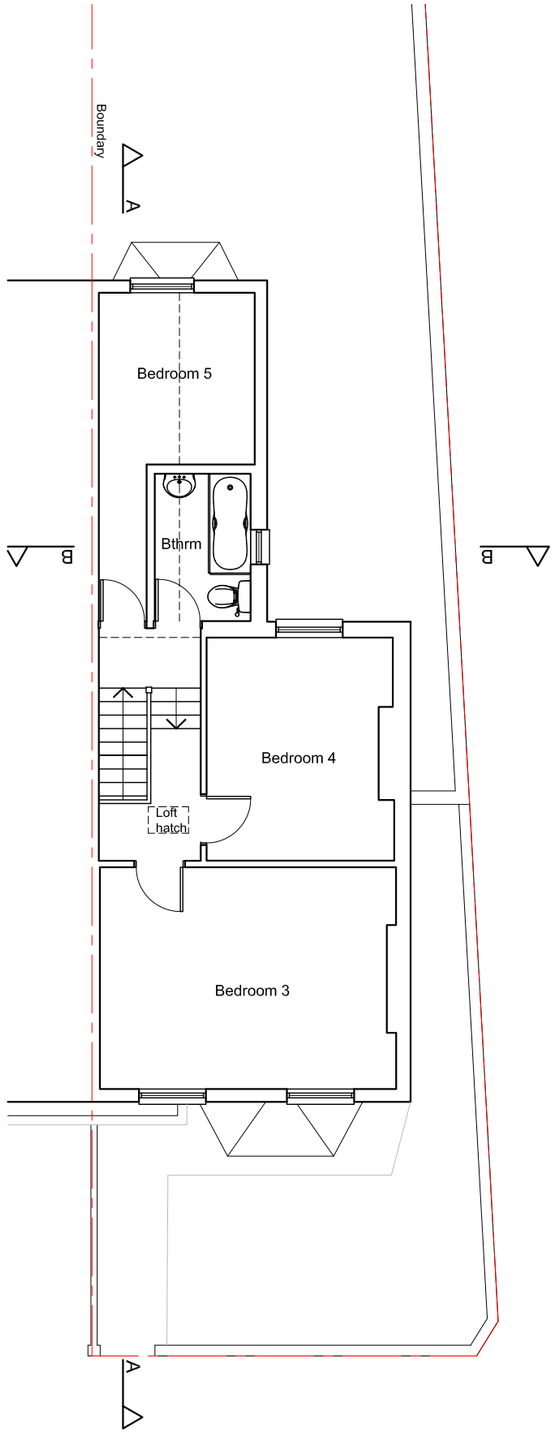


First Floor

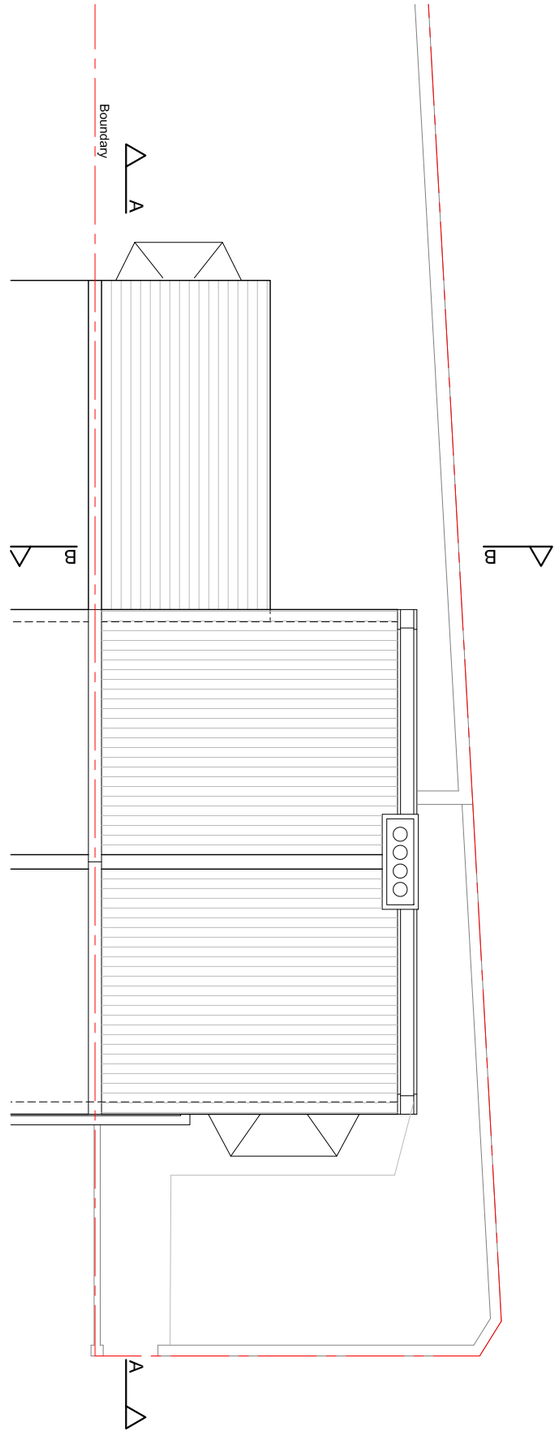

Roof Plan

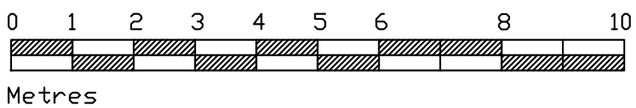

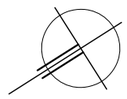

REV	DATE	DESCRIPTION

STATUS

PLANNING

TITLE

Plans as existing

PROJECT

Extension and Alterations to 12
Glenwood Road, London
N15 3JU

CLIENT

Mr Muhammad Akunjee

POLYGON ARCHITECTS
a: 7 Glenwood Road, London, N15 3JS
t. 07968 544721
e. info@polygonarchitects.com

SCALE	SIZE	DATE	DRG No.	REV
1:100	A3	Sept '15	141/EX/02	