

## Existing Approved Ground Floor Plan

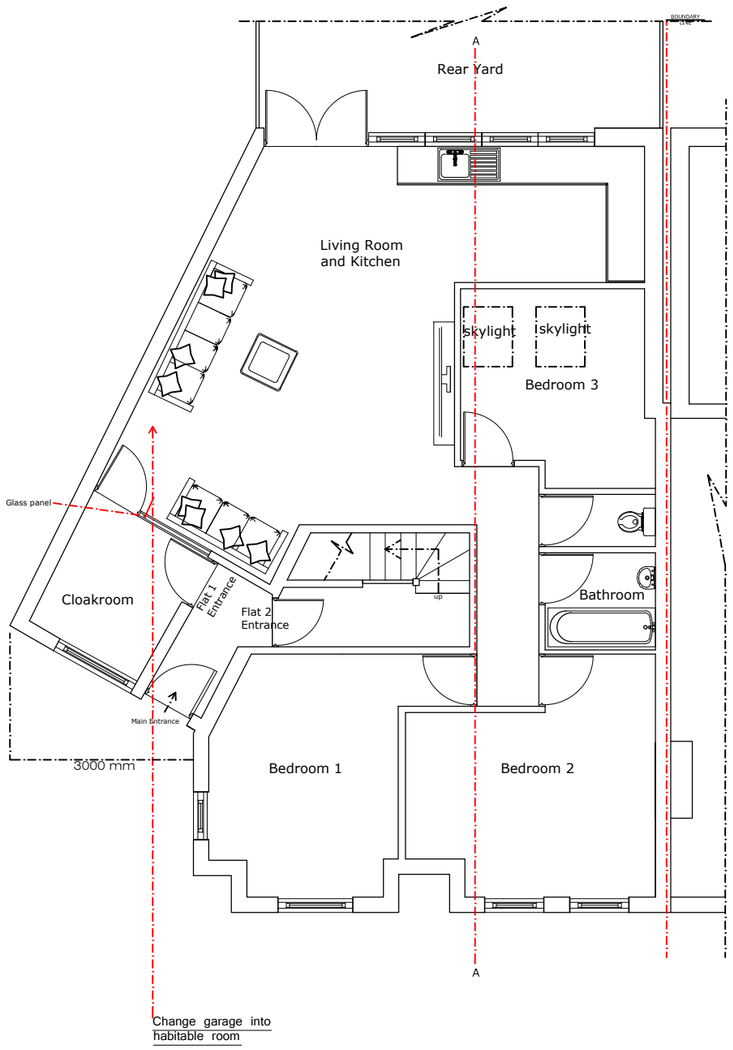


Change garage into habitable room

## Proposed Ground Floor Plan

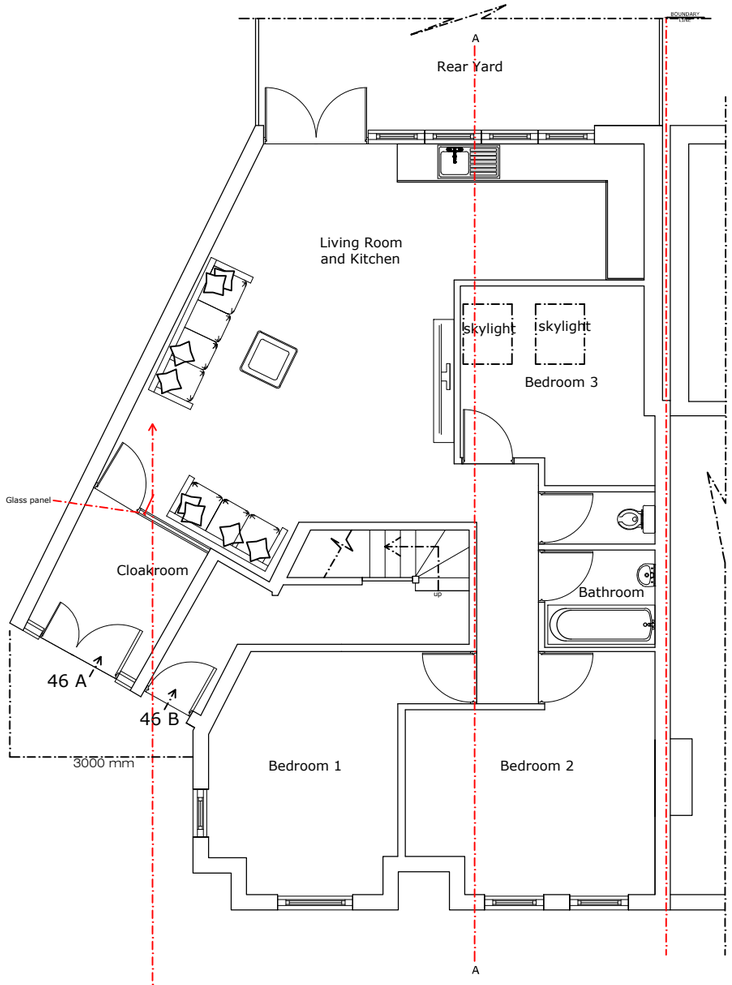


Change garage into habitable room

SCALE 1:100 0 0.5m 1 1.5 2 2.5 3 3.5 4 4.5 5 5.5 6 6.5 7 7.5 8 8.5 9 9.5 10 m

| | | | |
|---|---|---|---|
| Drawing Title: Approved and Proposed Floor Plans | Client: Hasan Caliskan | Date :02/12/2015 | Designer: Gokay Toz |
| Scale 1:100 @ A3 | Address: 46 Melrose Avenue N22 5EA | Drawing Number: 126.2015.01 | ALL DIMENSIONS TO BE VERIFIED ON SITE |