
COPYRIGHT POLYGON ARCHITECTS LTD

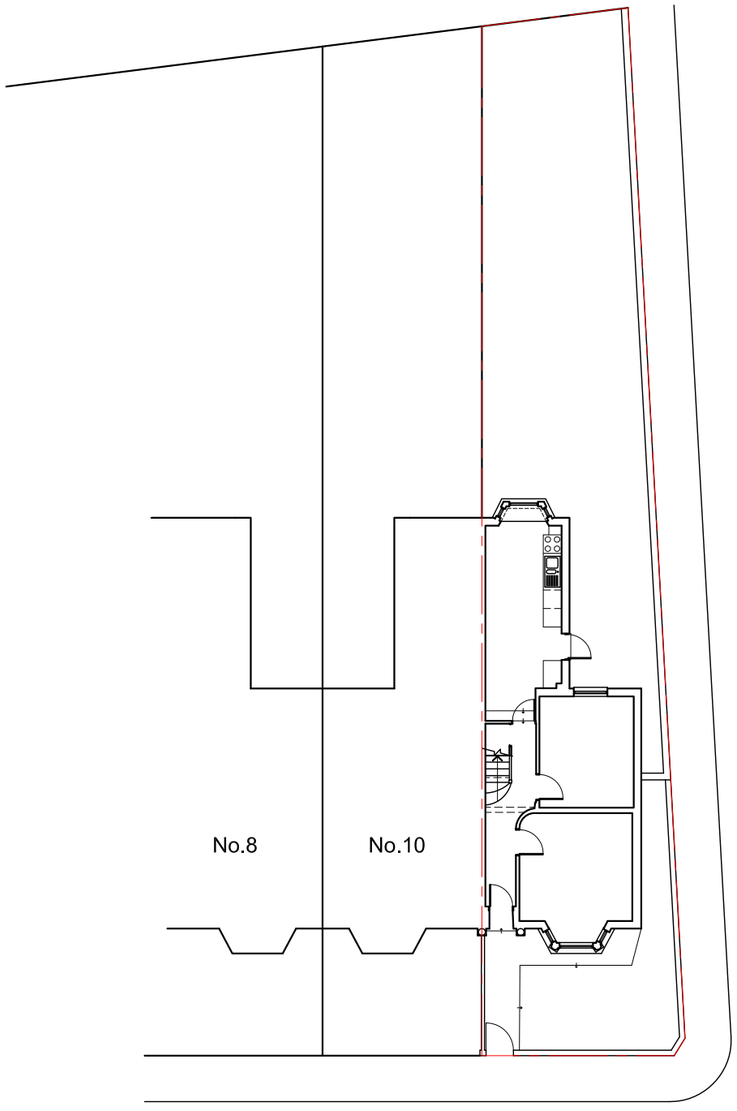

Site Plan - Scale 1:200

0 2 4 6 8 10 20

Metres



Location Plan - Scale 1:1250

0 10 20 30 40 50 60 80 100

Metres

REV DATE DESCRIPTION

STATUS
PLANNING

TITLE
Site & Location Plan as existing

PROJECT
Extension and Alterations to 12 Glenwood Road, London N15 3JU

CLIENT
Mr Muhammad Akunjee

POLYGON ARCHITECTS
a: 7 Glenwood Road, London, N15 3JS
t. 07968 544721
e. info@polygonarchitects.com

SCALE	SIZE	DATE	DRG No.	REV
Varies	A3	Sept '15	141/EX/01	