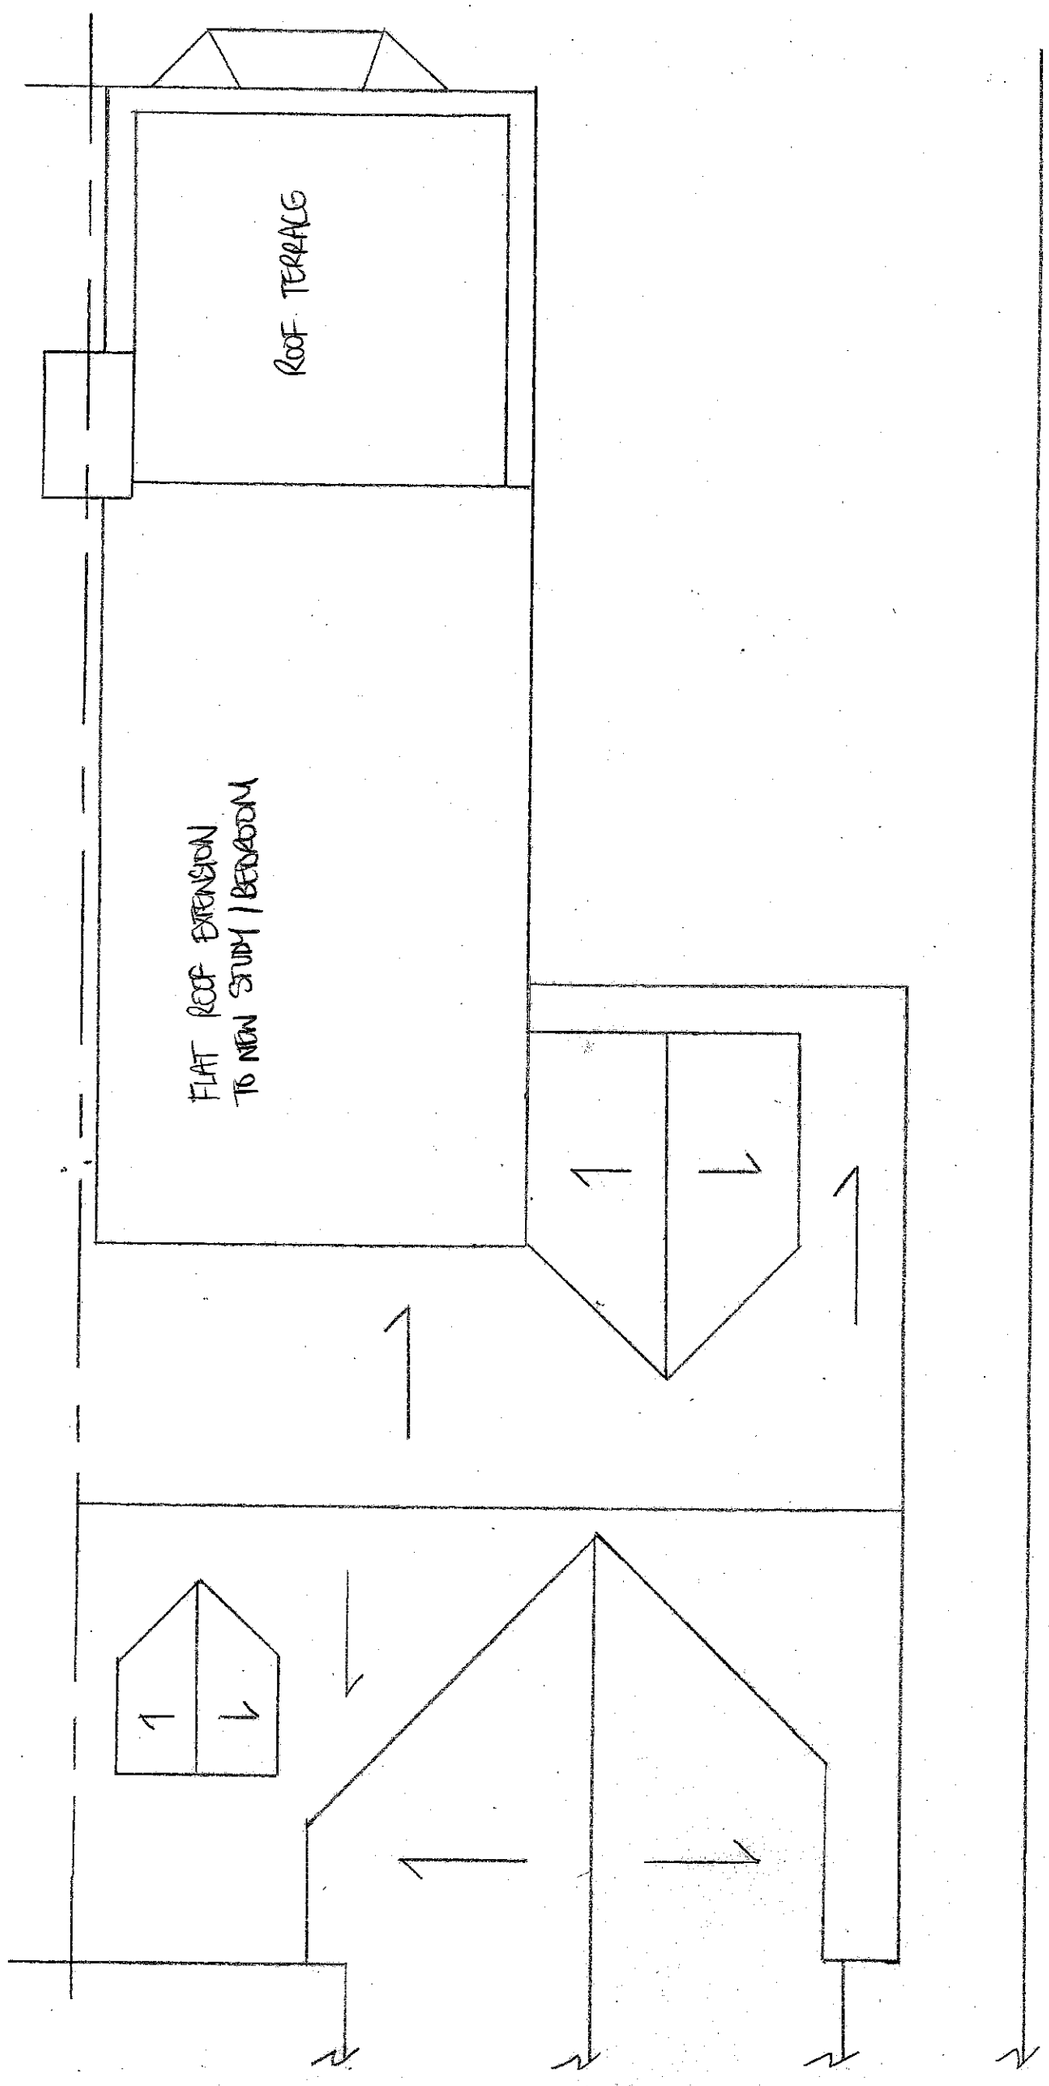

DATE FEBRUARY 2016	PROPOSED ROOF PLAN	AGENT STEPHEN BARRON 314 ALEXANDRA PARK ROAD LONDON, N22 7BD 07801 565114
SCALE 1:50 @ A3	CLIENT JEMMA + RONAN O'NEILL 39 CLIFTON ROAD LONDON, N8 8JA	SITE 39 CLIFTON ROAD LONDON, N8 8JA
DRAWING No.		