
COPYRIGHT POLYGON ARCHITECTS LTD

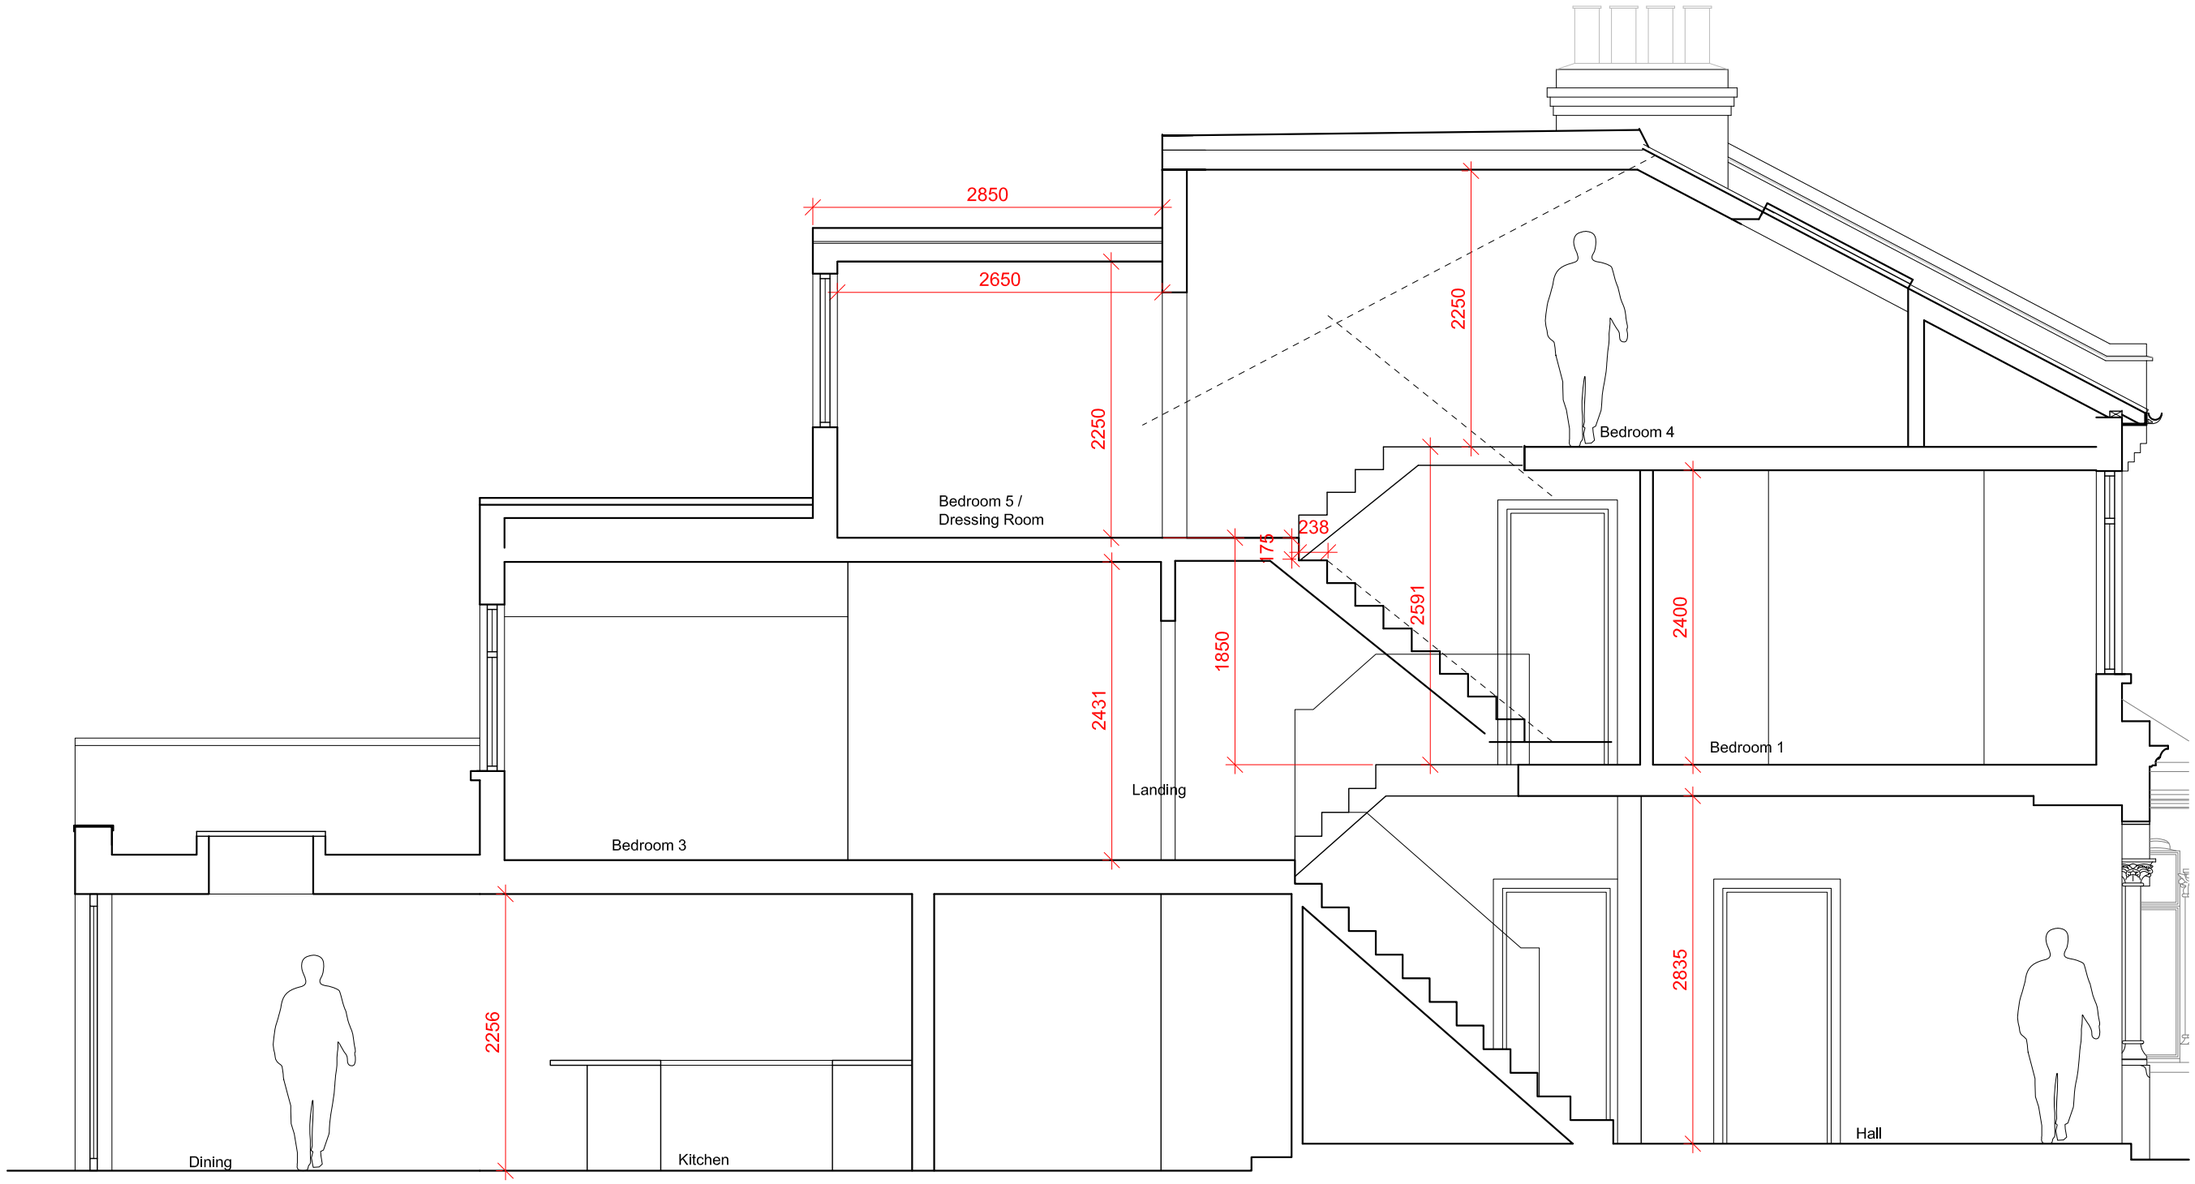

Section A-A

0 1 2 3 4 5
Metres

REV DATE DESCRIPTION

STATUS
PLANNING

TITLE
Section A-A as Proposed

PROJECT
Extension and Alterations to 12
Glenwood Road, London
N15 3JU

CLIENT
Mr Muhammad Akunjee

POLYGON ARCHITECTS
a: 7 Glenwood Road, London, N15 3JS
t. 07968 544721
e. info@polygonarchitects.com

SCALE	SIZE	DATE	DRG No.	REV
1:50	A3	Sept '15	141/PL/04	