
Site Location Plan
67 Scales Road, N17 9HD

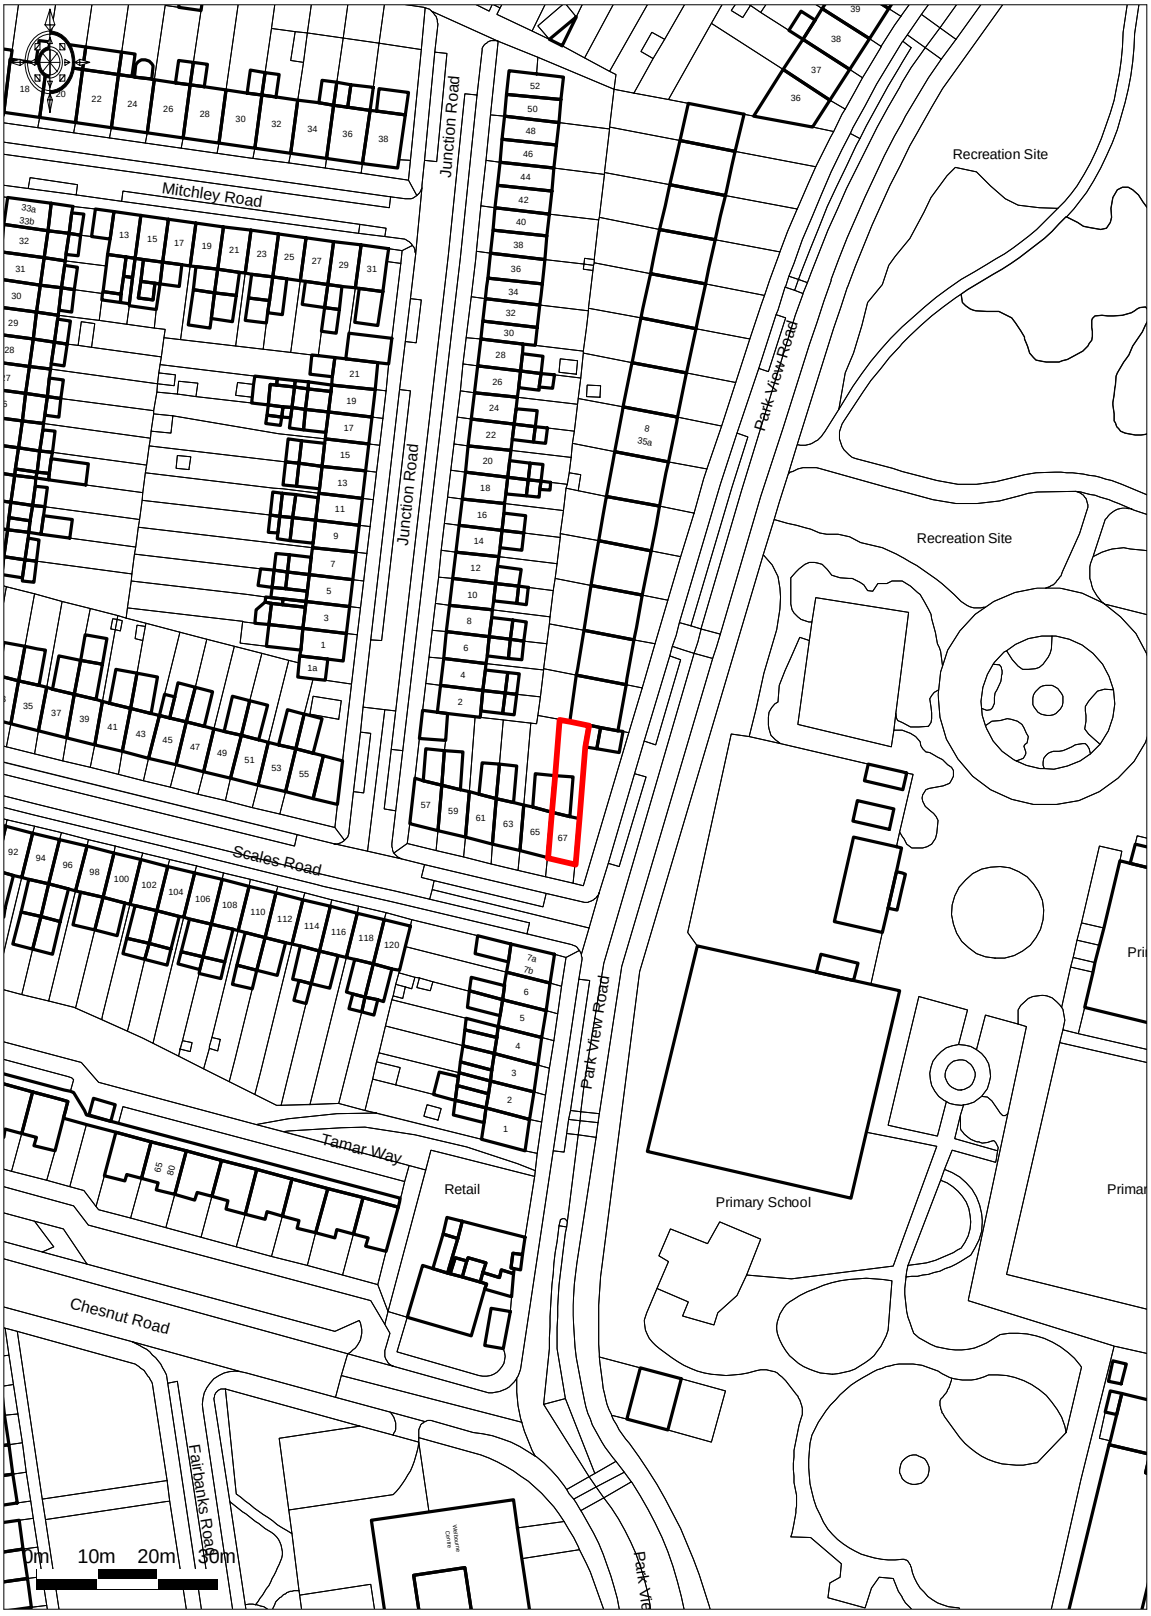

© UKMap Copyright The GeoInformation Group 2015
Licence No. LANDMLON100003121118. Plotted Scale - 1:1250

Promap®

1:1250