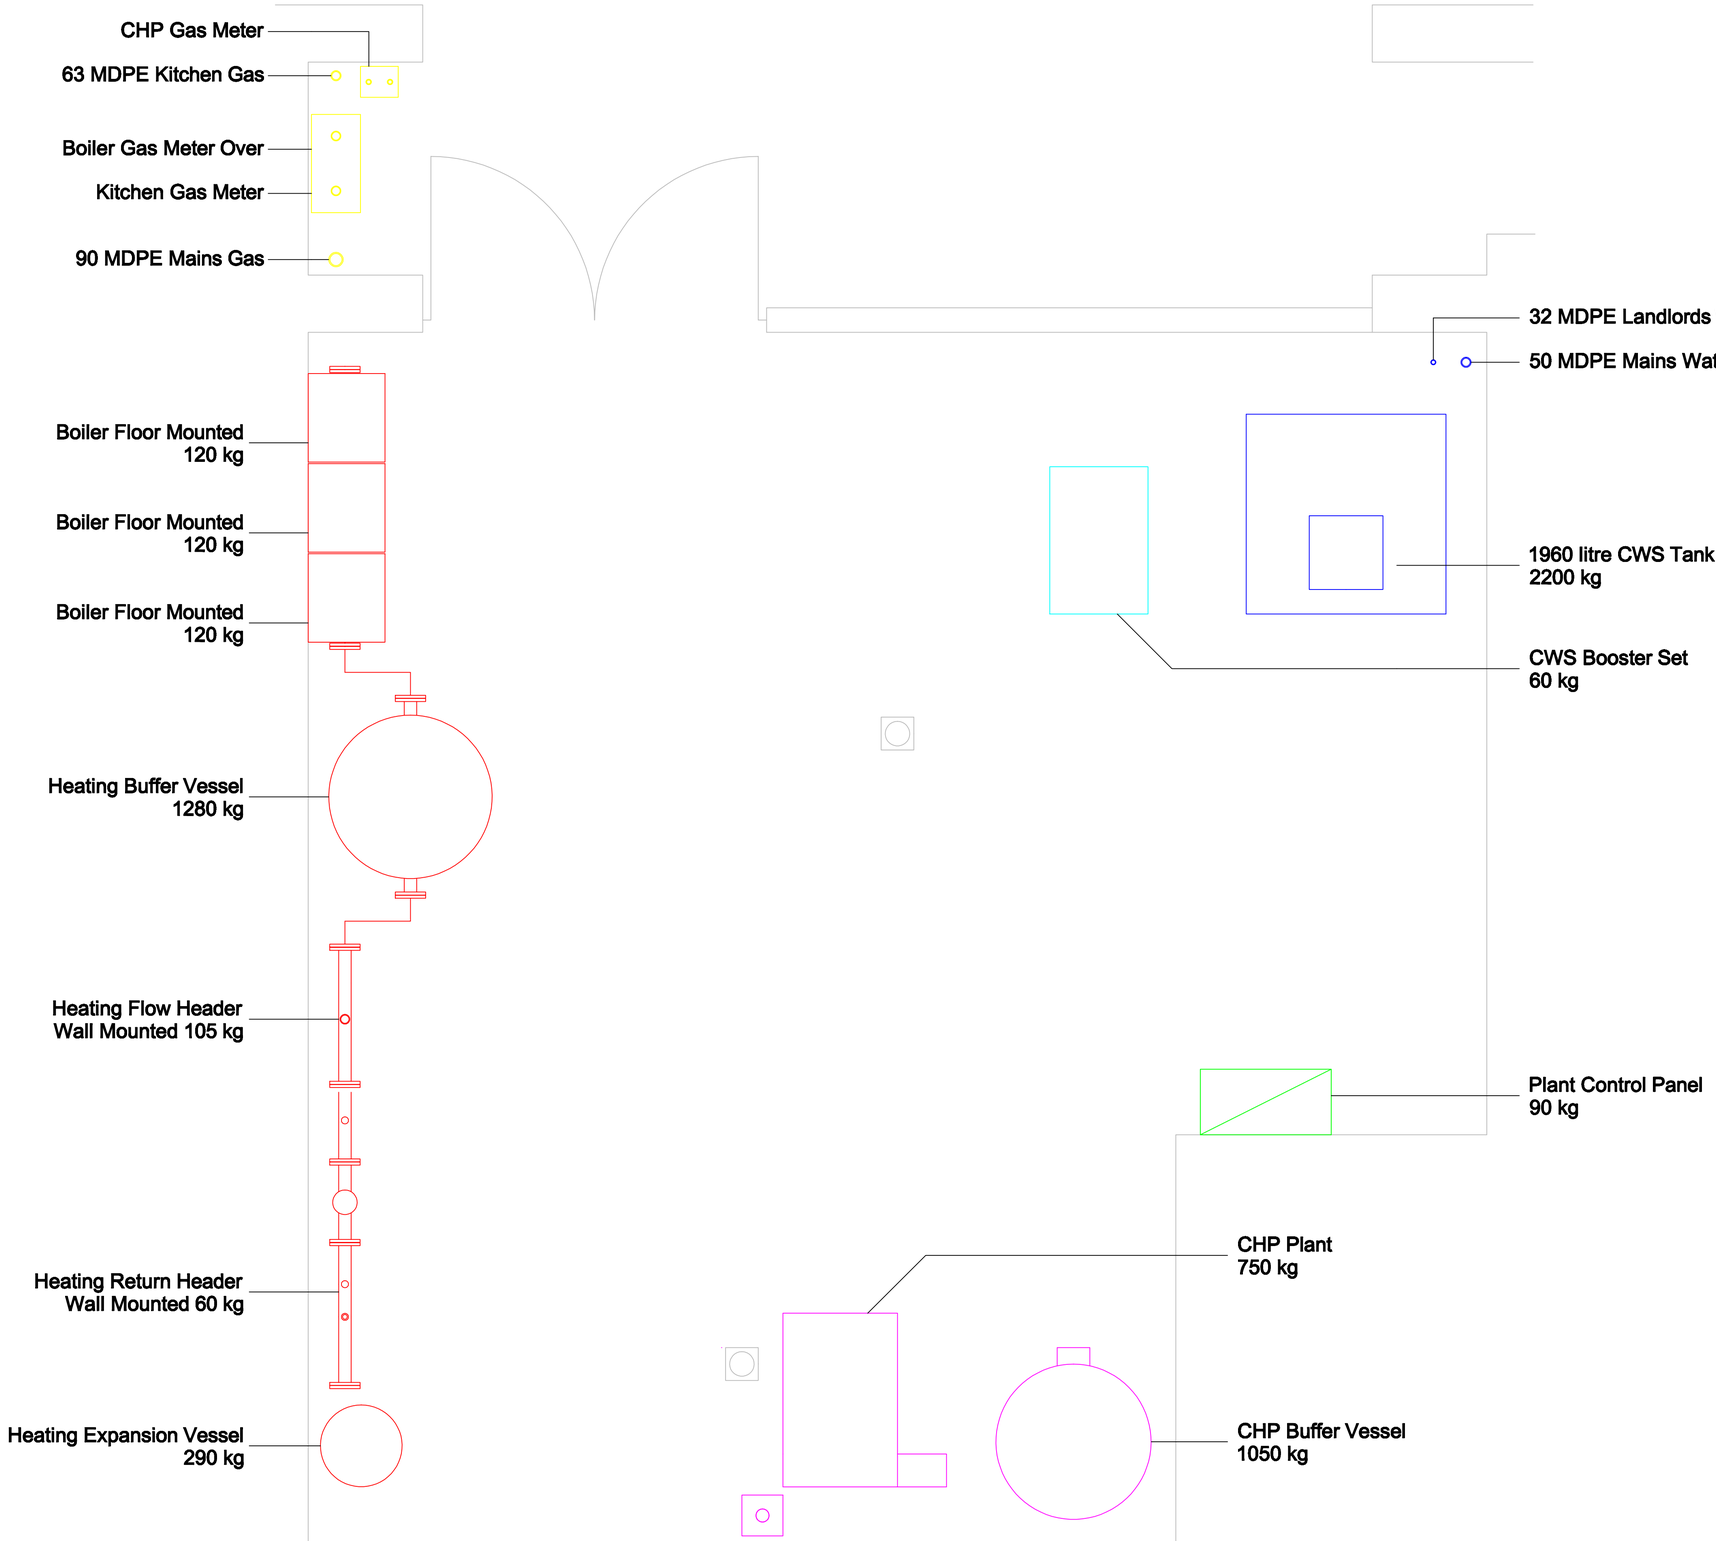

PROMECH
SERVICES
LIMITED

PLUMBING, HEATING, MECHANICAL ENGINEERS

Promech House,
3 East Thurrock Road, Grays,
Essex
RM17 6SP
United Kingdom
Telephone: +44 (0)1375 394900
Facsimile: +44 (0)1375 396630
E-mail: admin@promechservices.co.uk
http://www.promechservices.co.uk

CLIENT
GALLIFORD TRY

PROJECT
PRETORIA HOUSE

TITLE
MECHANICAL SERVICES
PLANT GENERAL ARRANGEMENT

DRAWN	SCALE
HGS	1:20@A1
CHECKED	DATE
-	JULY 2015

DRAWING No.	REVISION
PS.15.07.10.101	-