

Here Cafe

Planning Application Pack
14th December 2015

The Chapel
Park View Road
Berkhamsted
Herts

Drawing Register & Issue Schedule

Telephone 00 44 (0) 1442 875 666

Here	Job No.	Sheet Name	Sheet No.
		Site specific details	

Drawing Title/Name	Dwg. No.	Scale
DRAWING REGISTER & ISSUE SHEET	1	NTS
LOCATION PLAN	001	NTS
EXISTING FACADE PHOTOS	002	NTS
EXISTING FACADE	003	1:25@A1/1:50@A3
PROPOSED FACADE	004	1:25@A1/1:50@A3
SIGNAGE DETAILS	005	1:20@A1/1:40@A3
SITE PHOTOS	006	NTS
EXISTING PLAN	007	1:50@A1/1:100@A3
PROPOSED PLAN	008	1:50@A1/1:100@A3

Distribution:

	Number of Copies
Client	01
Architect	
Contractor	
Planning Authority	01

Comment:
Elements may be reviewed and amended pending suppliers listing.

	Date of Issue
	07
	12
	15
Purpose	I

P=Preliminary I=Information F=Final C=Construction

NOTE: Drawings Represent Design Intent Only.

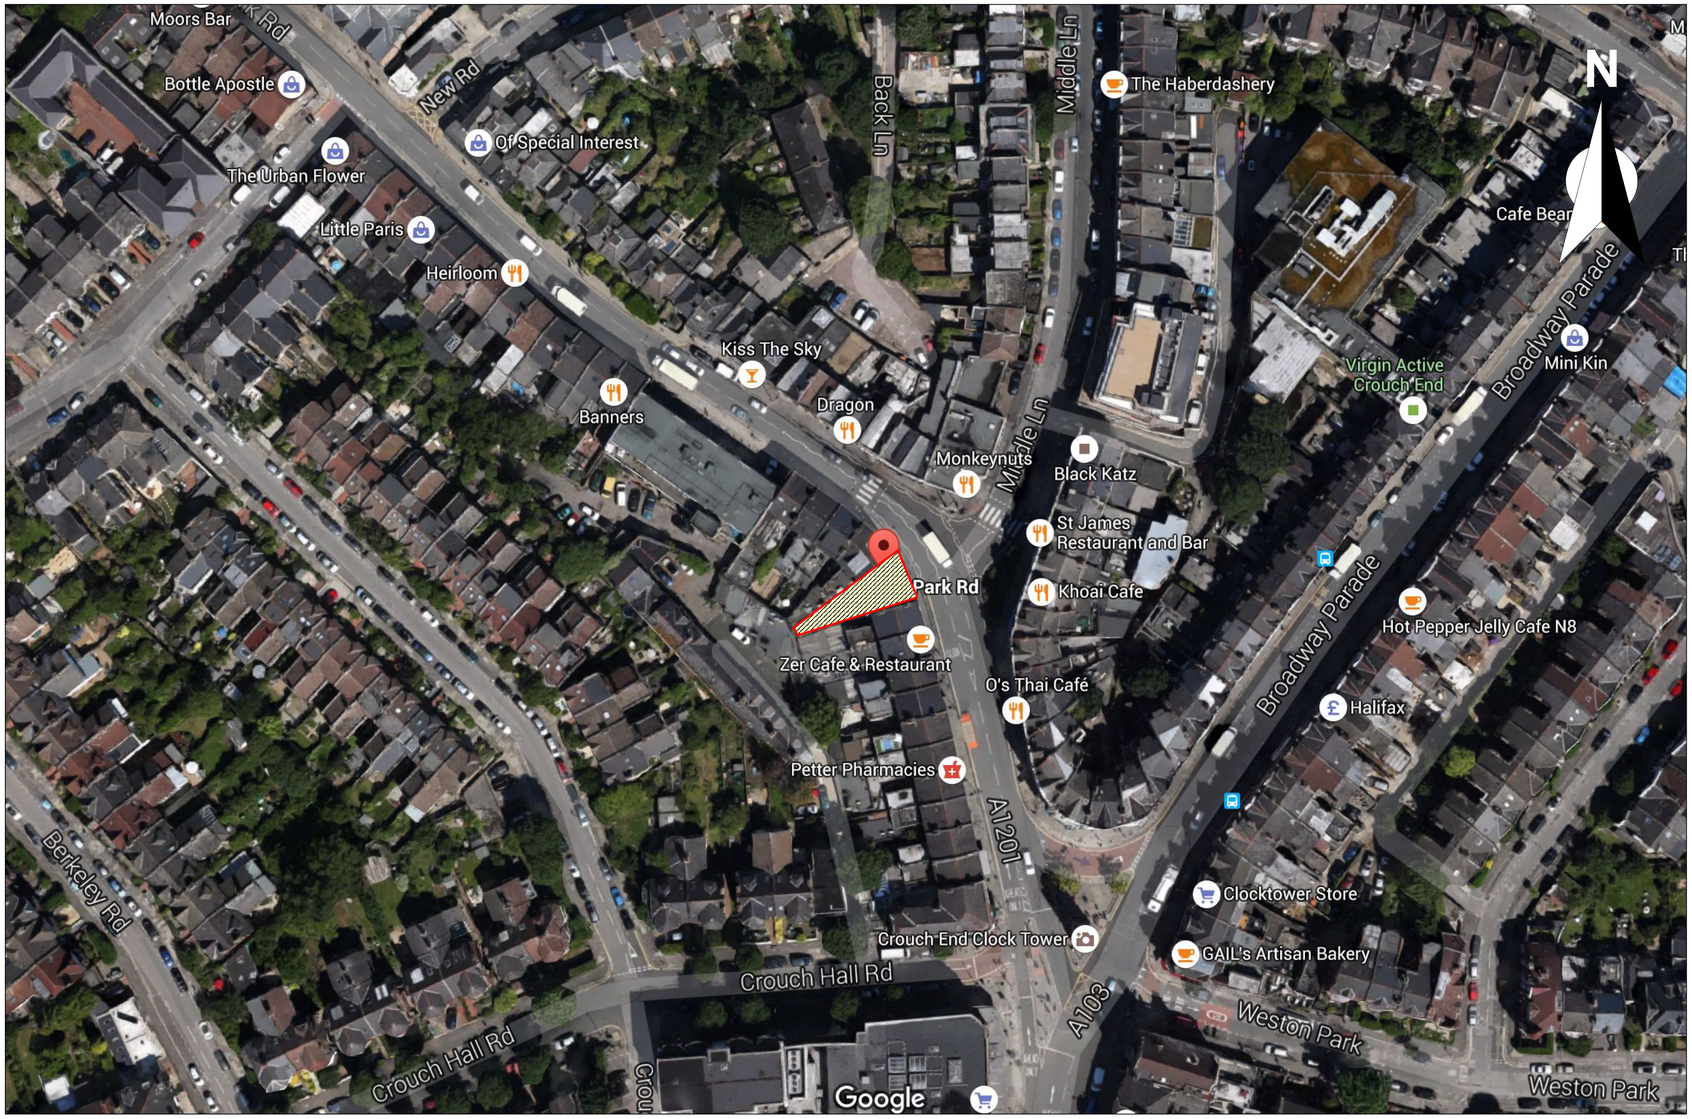

1 Park Rd, Crouch End, N8 8TE

Denotes Site

shopworks

the chapel, park view rd, berkhamsted hp4 3ey
t +44 1442 875 666 f +44 1442 875 888
e info@shopworks.co.uk www.shopworks.co.uk

making shops work

rev:	date:	description:	checked:

\c5918269;Figured dimensions are to be followed in preference to dimensions from drawings. All dimensions and levels to be checked on site by contractors and said dimensions are to be their responsability. Drawing errros andomissions to be reported to the Designer for clarification. All materials, finishes and building must be as specified. Any amendments must be approved in wrting by Shopworks Ltd. Perspectives are intended toprovide an overview of the concept, they are not intended for construction purposes. This drawing is the copyright of Shopworks Ltd. - Copyright is reserved by them. This drawing is issued on condition that it is not copied or disclosed by or to any unauthorised persons without prior consent in writing from Shopworks Ltd.

drawing:		scale:	paper:
Location Plan		NTS	
project name:		project no:	
Here Cafe - Crouch End			
designer:	date:	sheet no.	
MI	02.12.2015	001	



Existing facade - Opposite side of Park Road.

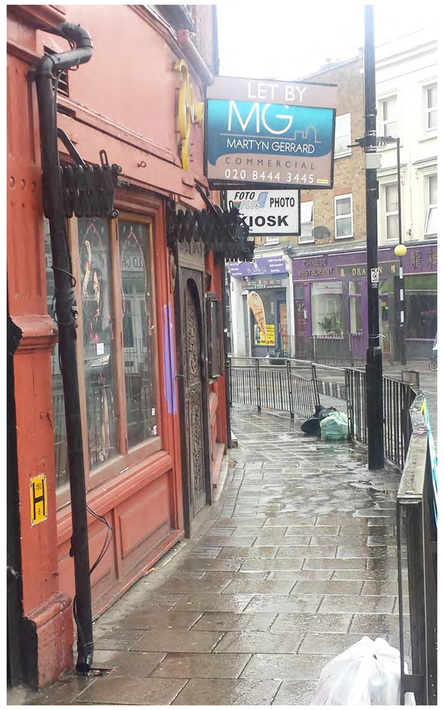

Existing facade - View along pavement



Existing signage and door



Existing signage board.

shopworks
the chapel, park view rd, berkhamsted hp4 3ey
t +44 1442 875 666 f +44 1442 875 888
e info@shopworks.co.uk www.shopworks.co.uk
making shops work

rev:	date:	description:	checked:

\c5918269;Figured dimensions are to be followed in preference to dimensions from drawings. All dimensions and levels to be checked on site by contractors and said dimensions are to be their responsability. Drawing errros andomissions to be reported to the Designer for clarification. All materials, finishes and building must be as specified. Any amendments must be approved in wrting by Shopworks Ltd. Perspectives are intended toprovide an overview of the concept, they are not intended for construction purposes. This drawing is the copyright of Shopworks Ltd. - Copyright is reserved by them. This drawing is issued on condition that it is not copied or disclosed by or to any unauthorised persons without prior consent in writing from Shopworks Ltd.

drawing:		scale:	paper:
Existing Facade Photos		NTS	
project name:		project no:	
Here Cafe - Crouch End			
designer:	date:	sheet no.	
MI	02.12.2014	002	

NOTE: Drawings Represent Design Intent Only.



EXISTING FRONT ELEVATION_AA @1:25

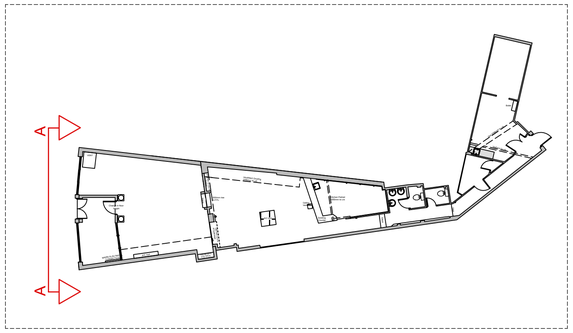

Site Plan 1:200

shopworks
the chapel, park view rd, berkhamsted hp4 3ey
t +44 1442 875 666 f +44 1442 875 888
e info@shopworks.co.uk www.shopworks.co.uk
making shops work

rev:	date:	description:	checked:

\c5918269;Figured dimensions are to be followed in preference to dimensions from drawings. All dimensions and levels to be checked on site by contractors and said dimensions are to be their responsability. Drawing errros andomissions to be reported to the Designer for clarification. All materials, finishes and building must be as specified. Any amendments must be approved in wrting by Shopworks Ltd. Perspectives are intended toprovide an overview of the concept, they are not intended for construction purposes. This drawing is the copyright of Shopworks Ltd. - Copyright is reserved by them. This drawing is issued on condition that it is not copied or disclosed by or to any unauthorised persons without prior consent in writing from Shopworks Ltd.

drawing:		scale:	paper:
Existing Exterior Facade		1:25 @ A1 1:50 @ A3	
project name:		project no:	
Here Cafe - Crouch End			
designer:	date:	sheet no.	
MI	02.12.2015	003	

NOTE: Drawings Represent Design Intent Only.

SIGNAGE APPLIED VIA HAND PAINTED DETAIL
COLOUR REF:
RED TO MATCH PANTONE 1655C
WHITE
OR PIN MOUNTED HALO ILLUMINATED LETTERING. SIGNAGE TBC.

BLADE SIGN. INTERNALLY ILLUMINATED ROUNDEL.



FACADE TO BE PAINTED DARK GREY
COLOUR REF: FARROW & BALL: RAILINGS GREY

EXISTING VENTING FOR INTERNAL EXTRACTION

NEW LEADED WINDOWS.

INTERNALLY MOUNTED WARM WHITE NEON SIGNAGE.

NEW SASH WINDOWS. FRAME TO BE FINISHED IN GREY.
COLOUR REF FARROW & BALL: RAILINGS GREY

GLAZED BLUE METRO TILES TO CLAD EXTERIOR OF STORE FACADE. TILES TBC.

NEW TIMBER FRAMED GLASS DOORS.
TIMBER FRAMES TO BE FINISHED TO MATCH FARROW AND BALL RAILINGS GREY

FRONT ELEVATION_AA
@1:25



Manhattan Jeans Metro Tile
www.reedharris.co.uk
300mm x 100mm

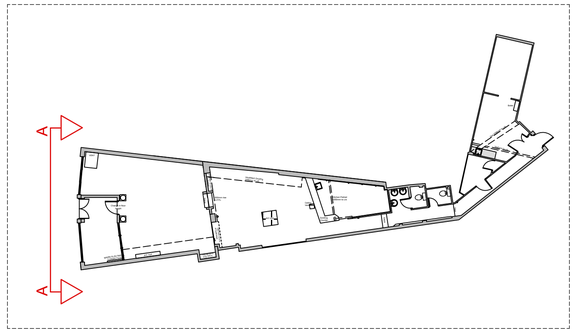

Site Plan 1:200

shopworks
the chapel, park view rd, berkhamsted hp4 3ey
t +44 1442 875 666 f +44 1442 875 888
e info@shopworks.co.uk www.shopworks.co.uk
making shops work

rev:	date:	description:	checked:

\c5918269;Figured dimensions are to be followed in preference to dimensions from drawings. All dimensions and levels to be checked on site by contractors and said dimensions are to be their responsability. Drawing errros andomissions to be reported to the Designer for clarification. All materials, finishes and building must be as specified. Any amendments must be approved in wrting by Shopworks Ltd. Perspectives are intended toprovide an overview of the concept, they are not intended for construction purposes. This drawing is the copyright of Shopworks Ltd. - Copyright is reserved by them. This drawing is issued on condition that it is not copied or disclosed by or to any unauthorised persons without prior consent in writing from Shopworks Ltd.

drawing:		scale:	paper:
Proposed Exterior Facade		1:25 @ A1 1:50 @ A3	
project name:		project no:	
Here Cafe - Crouch End			
designer:	date:	sheet no.	
MI	07.12.2015	004	

NOTE: Drawings Represent Design Intent Only.

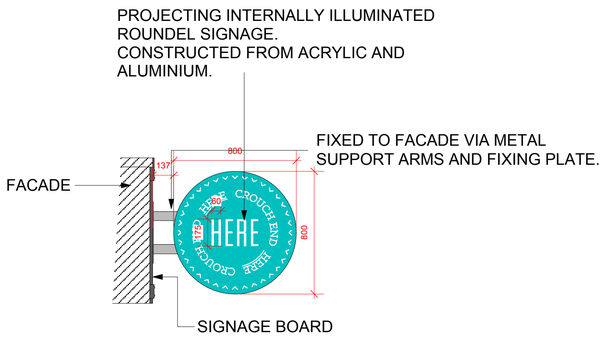

SECTION AA
PROPOSED BLADE SIGN
@1:20

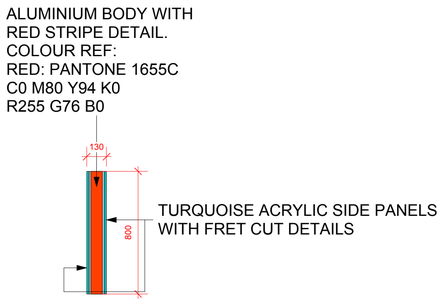

FRONT
PROPOSED BLADE SIGN
@1:20

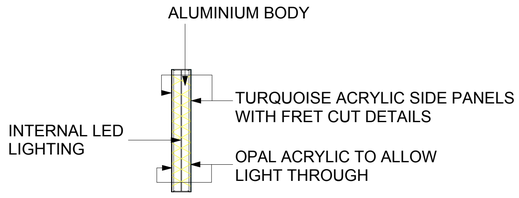

SECTION BB
PROPOSED BLADE SIGN
@1:20

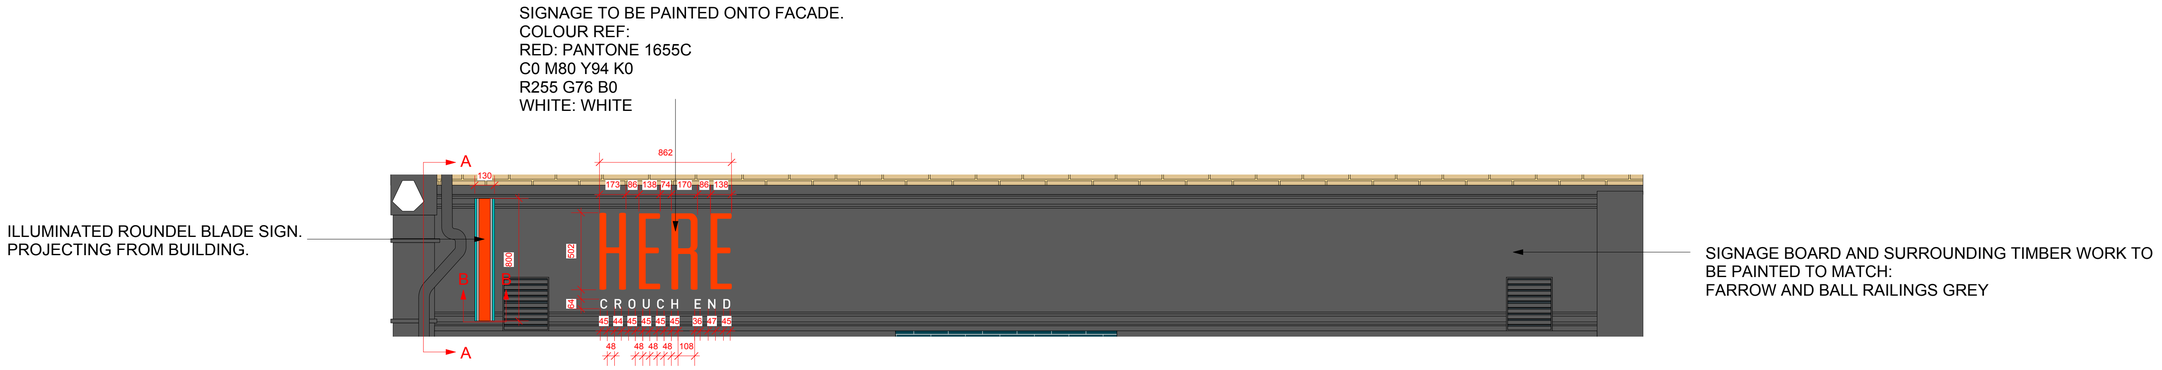

FRONT ELEVATION
PROPOSED SIGNAGE DETAIL
@1:20

shopworks
making shops work
the chapel, park view rd, berkhamsted hp4 3ey
t +44 1442 875 666 f +44 1442 875 888
e info@shopworks.co.uk www.shopworks.co.uk

rev:	date:	description:	checked:

\c5918269;Figured dimensions are to be followed in preference to dimensions from drawings. All dimensions and levels to be checked on site by contractors and said dimensions are to be their responsability. Drawing errros andomissions to be reported to the Designer for clarification. All materials, finishes and building must be as specified. Any amendments must be approved in wrting by Shopworks Ltd. Perspectives are intended toprovide an overview of the concept, they are not intended for construction purposes. This drawing is the copyright of Shopworks Ltd. - Copyright is reserved by them. This drawing is issued on condition that it is not copied or disclosed by or to any unauthorised persons without prior consent in writing from Shopworks Ltd.

drawing:	scale:	paper:
Signage Details	1:25 @ A1 1:50 @ A3	
project name:		project no:
Here Cafe - Crouch End		
designer: MI	date: 02.12.2015	sheet no. 004



1. Front Elevation - View down Park Road



2. Front Elevation - View of existing doors. Maybe to be retained



3. Entrance Floor Finish - Possibly to be repaired and retained



4. Entrance Elevation - Internal view



5. Existing Interior - View from main entrance down left hand elevation



6. Existing Interior - View from main entrance down right hand elevation



7. Existing Services - Gas meter and Circuit boards



8. Existing wall mounted AC unit



9. Steps up to Bar and Open Kitchen



10. View into open Kitchen from customer side



11. Open Kitchen - View in existing kitchen



12. Existing Handwash facilities



13. Existing Interior - View towards back area



14. Existing WC facilities



15. View into existing prep area



16. View into existing cold store

shopworks

the chapel, park view rd, berkhamsted hp4 3ey
t +44 1442 875 666 f +44 1442 875 888
e info@shopworks.co.uk www.shopworks.co.uk

making shops work

rev:	date:	description:	checked:

\c5918269;Figured dimensions are to be followed in preference to dimensions from drawings. All dimensions and levels to be checked on site by contractors and said dimensions are to be their responsability. Drawing errros andomissions to be reported to the Designer for clarification. All materials, finishes and building must be as specified. Any amendments must be approved in wrting by Shopworks Ltd. Perspectives are intended toprovide an overview of the concept, they are not intended for construction purposes. This drawing is the copyright of Shopworks Ltd. - Copyright is reserved by them. This drawing is issued on condition that it is not copied or disclosed by or to any unauthorised persons without prior consent in writing from Shopworks Ltd.

drawing:		scale:	paper:
Site Photos		NTS	
project name:		project no:	
Here Cafe - Crouch End			
designer:	date:	sheet no.	
MI	02.12.2015	005	

NOTE: Drawings Represent Design Intent Only.

Total Area = 139.8 SQ M

Existing Restaurant Area = 89 SQ M

Existing Back of House Areas = 34.4 SQ M

Existing Ancillary Area = 5 SQ M

Existing Kitchen Area = 11.4 SQ M

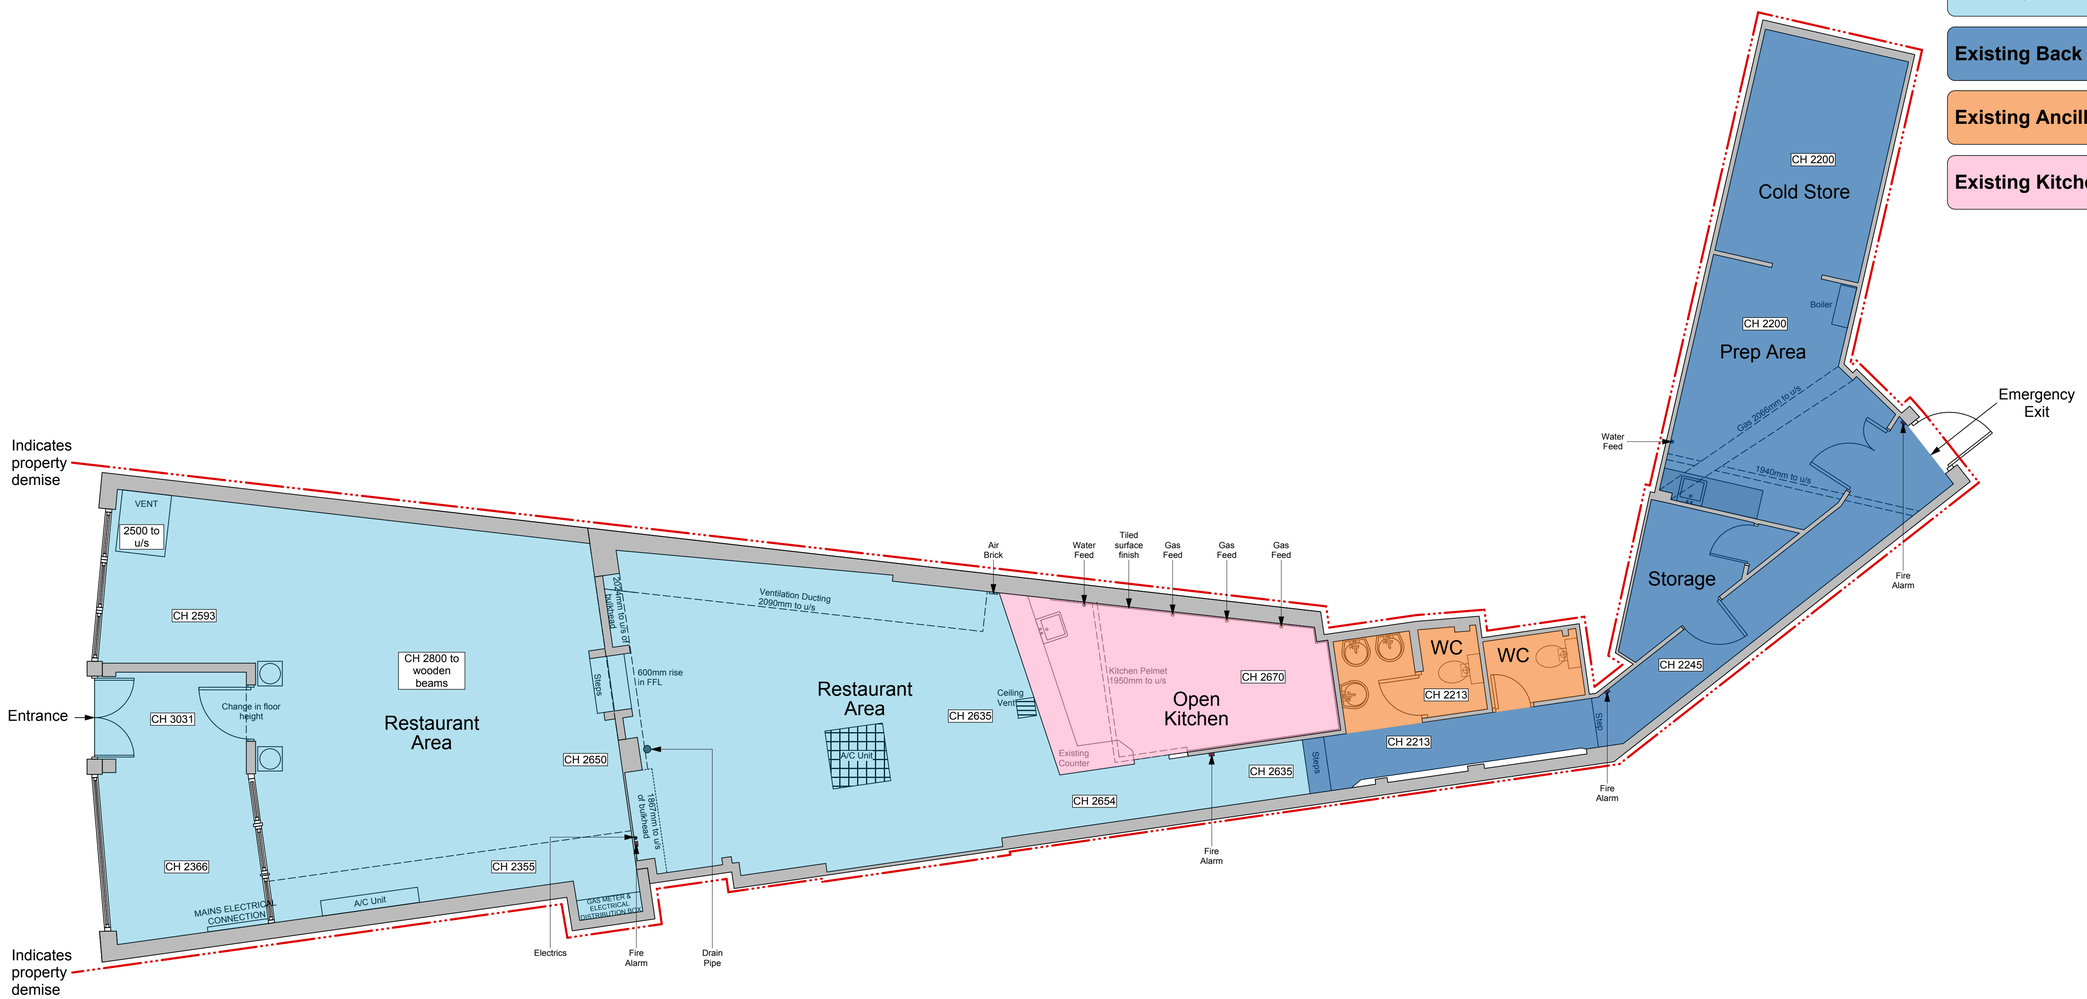

shopworks

the chapel, park view rd, berkhamsted hp4 3ey
t +44 1442 875 666 f +44 1442 875 888
e info@shopworks.co.uk www.shopworks.co.uk

making shops work

rev:	date:	description:	checked:

\c5918269;Figured dimensions are to be followed in preference to dimensions from drawings. All dimensions and levels to be checked on site by contractors and said dimensions are to be their responsability. Drawing errros andomissions to be reported to the Designer for clarification. All materials, finishes and building must be as specified. Any amendments must be approved in wrting by Shopworks Ltd. Perspectives are intended toprovide an overview of the concept, they are not intended for construction purposes. This drawing is the copyright of Shopworks Ltd. - Copyright is reserved by them. This drawing is issued on condition that it is not copied or disclosed by or to any unauthorised persons without prior consent in writing from Shopworks Ltd.

drawing:	scale:	paper:
Existing Plan	1:50 @ A1 1:100 @ A3	
project name:		**project no:**
Here Cafe - Crouch End		
designer:	**date:**	**sheet no.**
MI	02.12.2015	006

NOTE: Drawings Represent Design Intent Only.

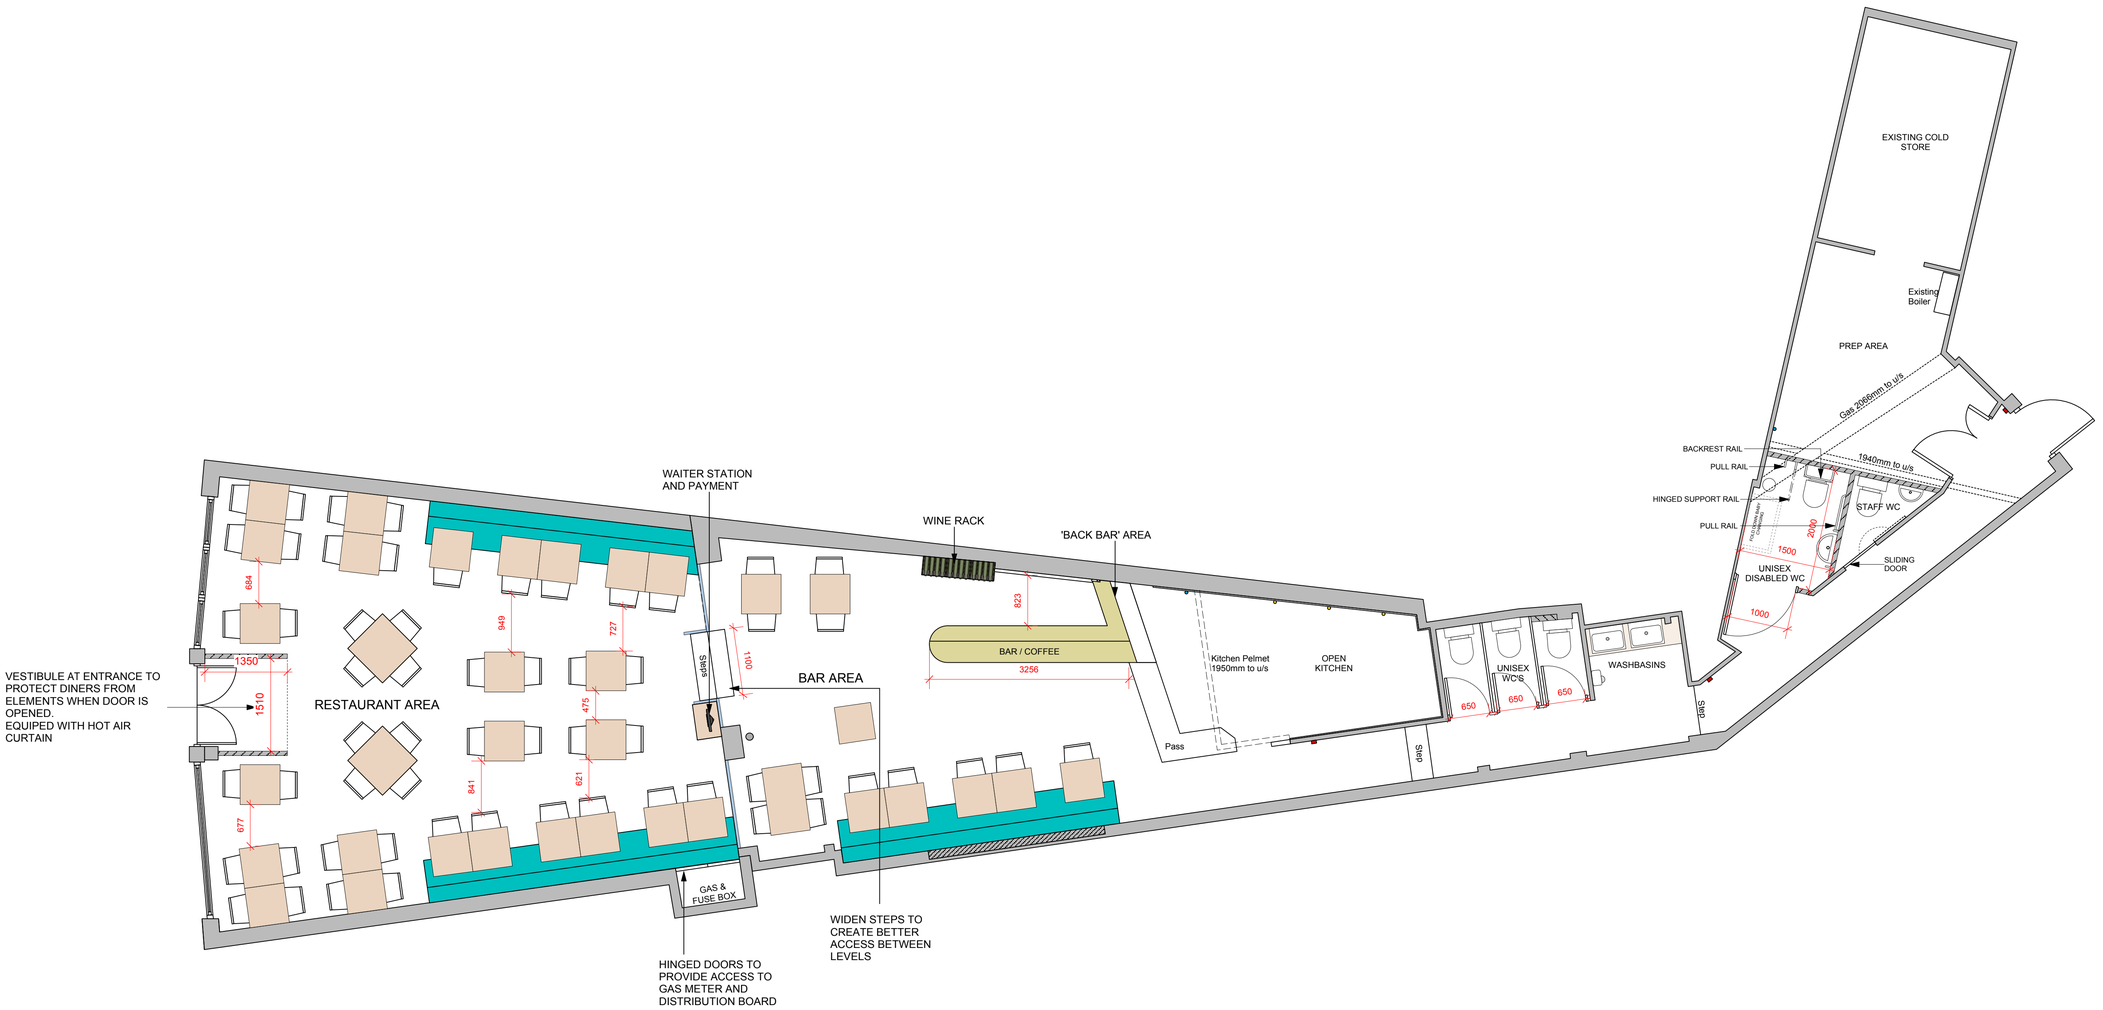

TOTAL SEATED COVERS: 78
RESTAURANT AREA: 58
BAR AREA: 18
POSEUR TABLE (BAR AREA): 2

shopworks

making shops work

the chapel, park view rd, berkhamsted hp4 3ey
t +44 1442 875 666 f +44 1442 875 888
e info@shopworks.co.uk www.shopworks.co.uk

rev:	date:	description:	checked:

\c5918269;Figured dimensions are to be followed in preference to dimensions from drawings. All dimensions and levels to be checked on site by contractors and said dimensions are to be their responsability. Drawing errros andomissions to be reported to the Designer for clarification. All materials, finishes and building must be as specified. Any amendments must be approved in wrting by Shopworks Ltd. Perspectives are intended toprovide an overview of the concept, they are not intended for construction purposes. This drawing is the copyright of Shopworks Ltd. - Copyright is reserved by them. This drawing is issued on condition that it is not copied or disclosed by or to any unauthorised persons without prior consent in writing from Shopworks Ltd.

drawing:	scale:	paper:
Proposed Plan	1:50 @ A1 1:100 @ A3	
project name:	project no:	
Here Cafe - Crouch End		
designer: / date:	sheet no.	
MI / 02.12.2015	007	