


EXISTING FRONT VIEW

J MORGAN PLANS
07850373274
anywhereplans@aol.co.uk

.


MR & MRS JAGDISH PATEL
PROJECT AT
271 LORDSHIP LANE,
LONDON N17 6AA

.

PROPOSED LOFT CONVERSION

.

SCALE 1 : 100 on A4
12 - DEC - 2015

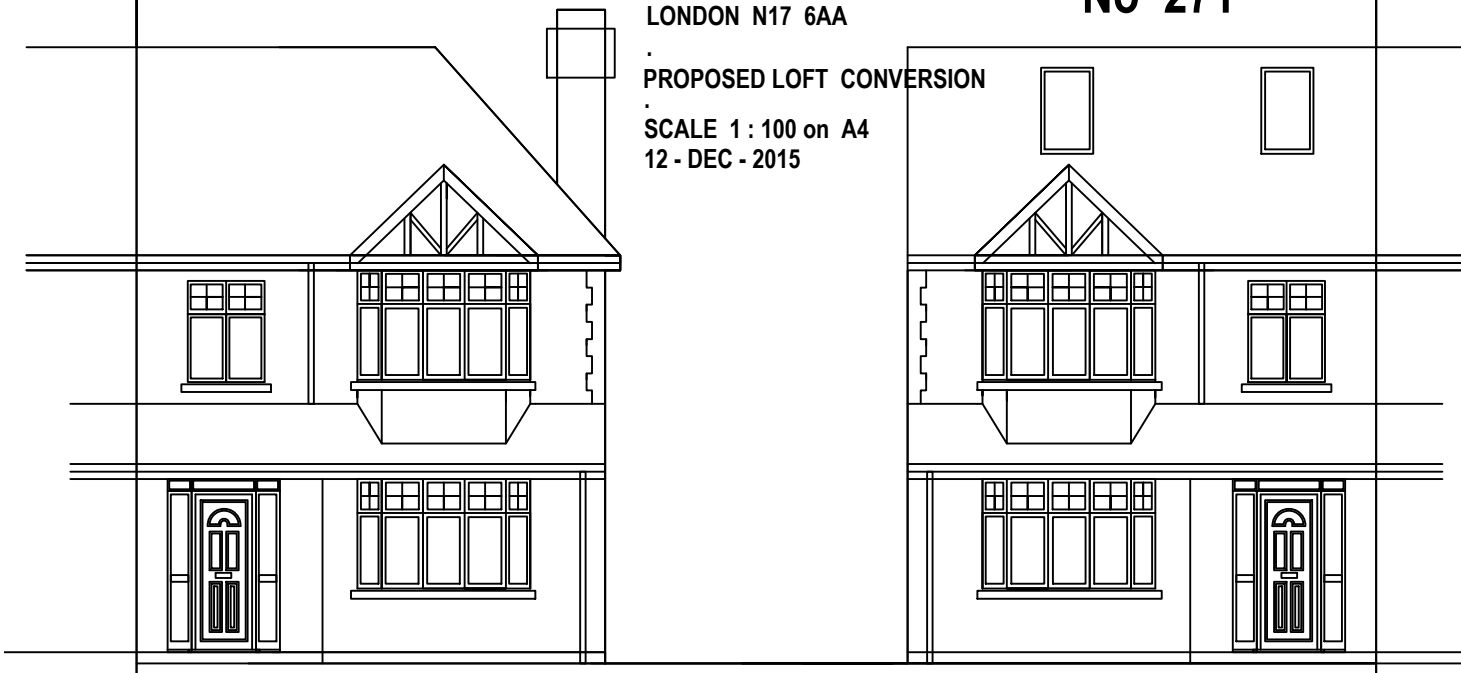





PROPOSED FRONT VIEW