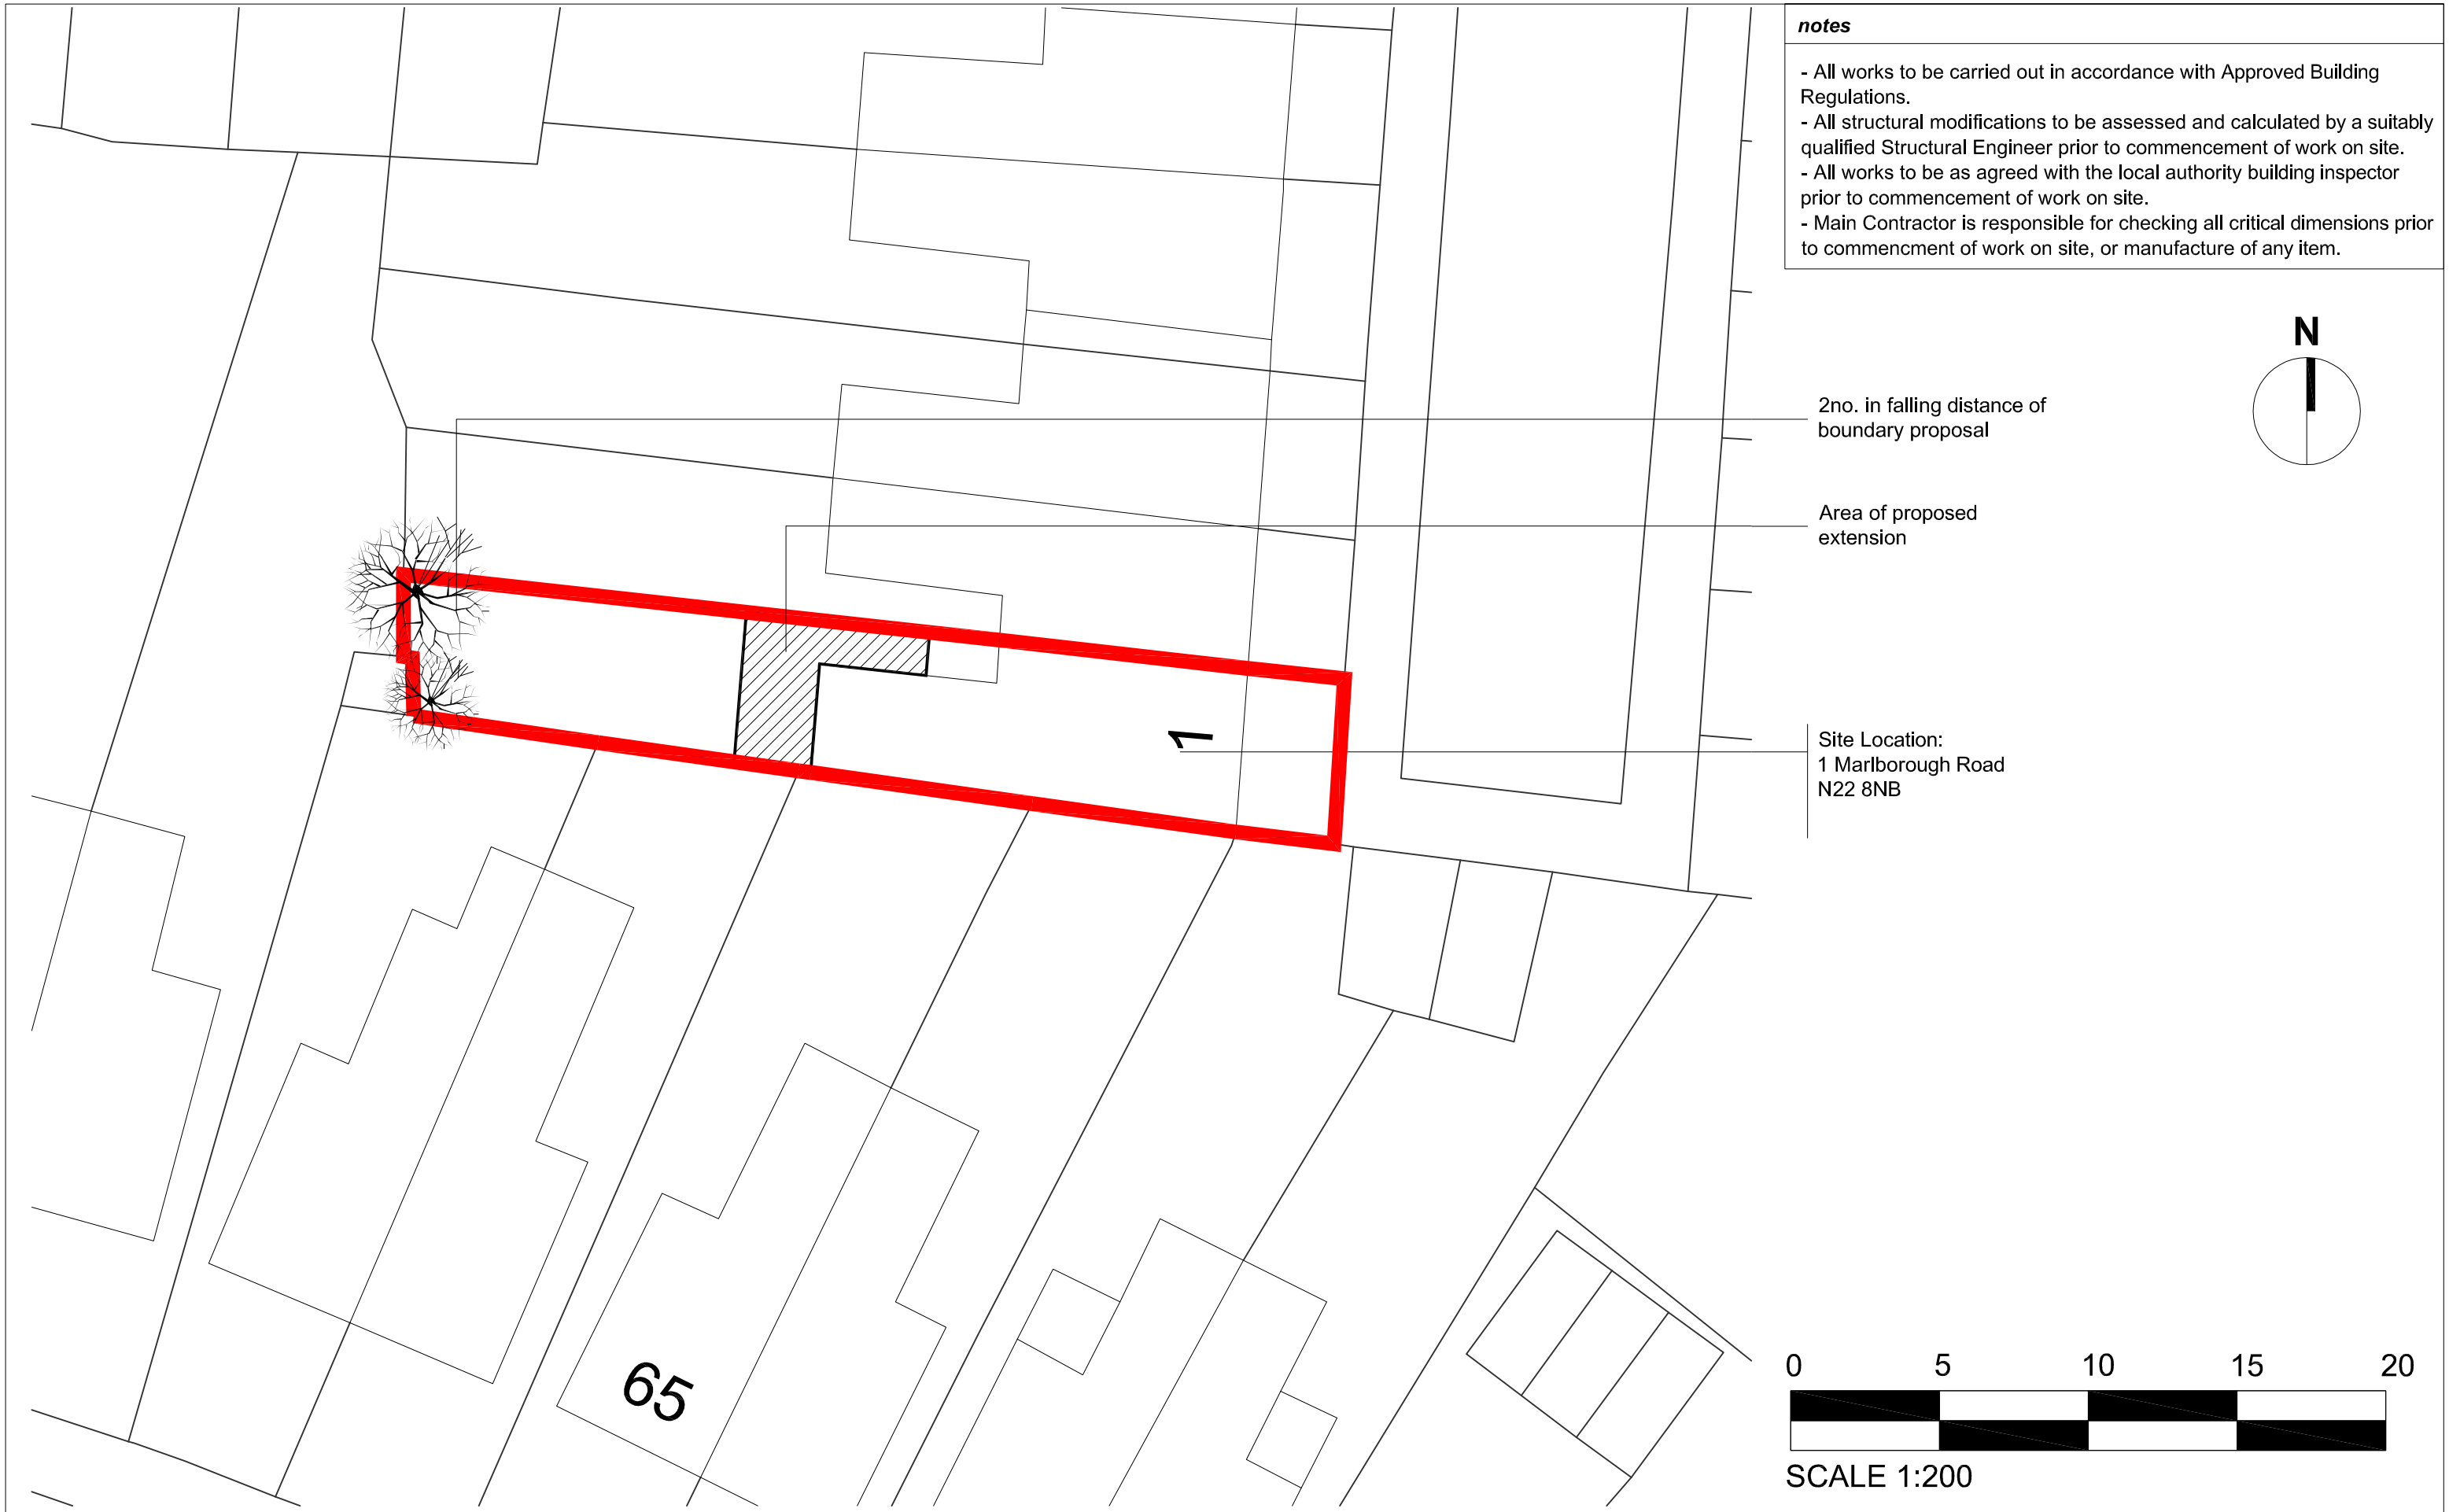


notes

- All works to be carried out in accordance with Approved Building Regulations.
- All structural modifications to be assessed and calculated by a suitably qualified Structural Engineer prior to commencement of work on site.
- All works to be as agreed with the local authority building inspector prior to commencement of work on site.
- Main Contractor is responsible for checking all critical dimensions prior to commencment of work on site, or manufacture of any item.

N

2no. in falling distance of boundary proposal

Area of proposed extension

Site Location:
1 Marlborough Road
N22 8NB

0 5 10 15 20

SCALE 1:200

CLIENT	Mr L. Keyes
PROJECT	1 Marlborough Road
DRAWING TITLE	Block Plan
SCALE	1:200 @ A3
DATE	16_11_14
PROJECT	105
DRAWING NUMBER	AR_900_002_B

REV	DESCRIPTION	DATE	BY
B	Planning Issue.	21.03.15	KS
A	Extension footprint added.	19.01.15	KS