
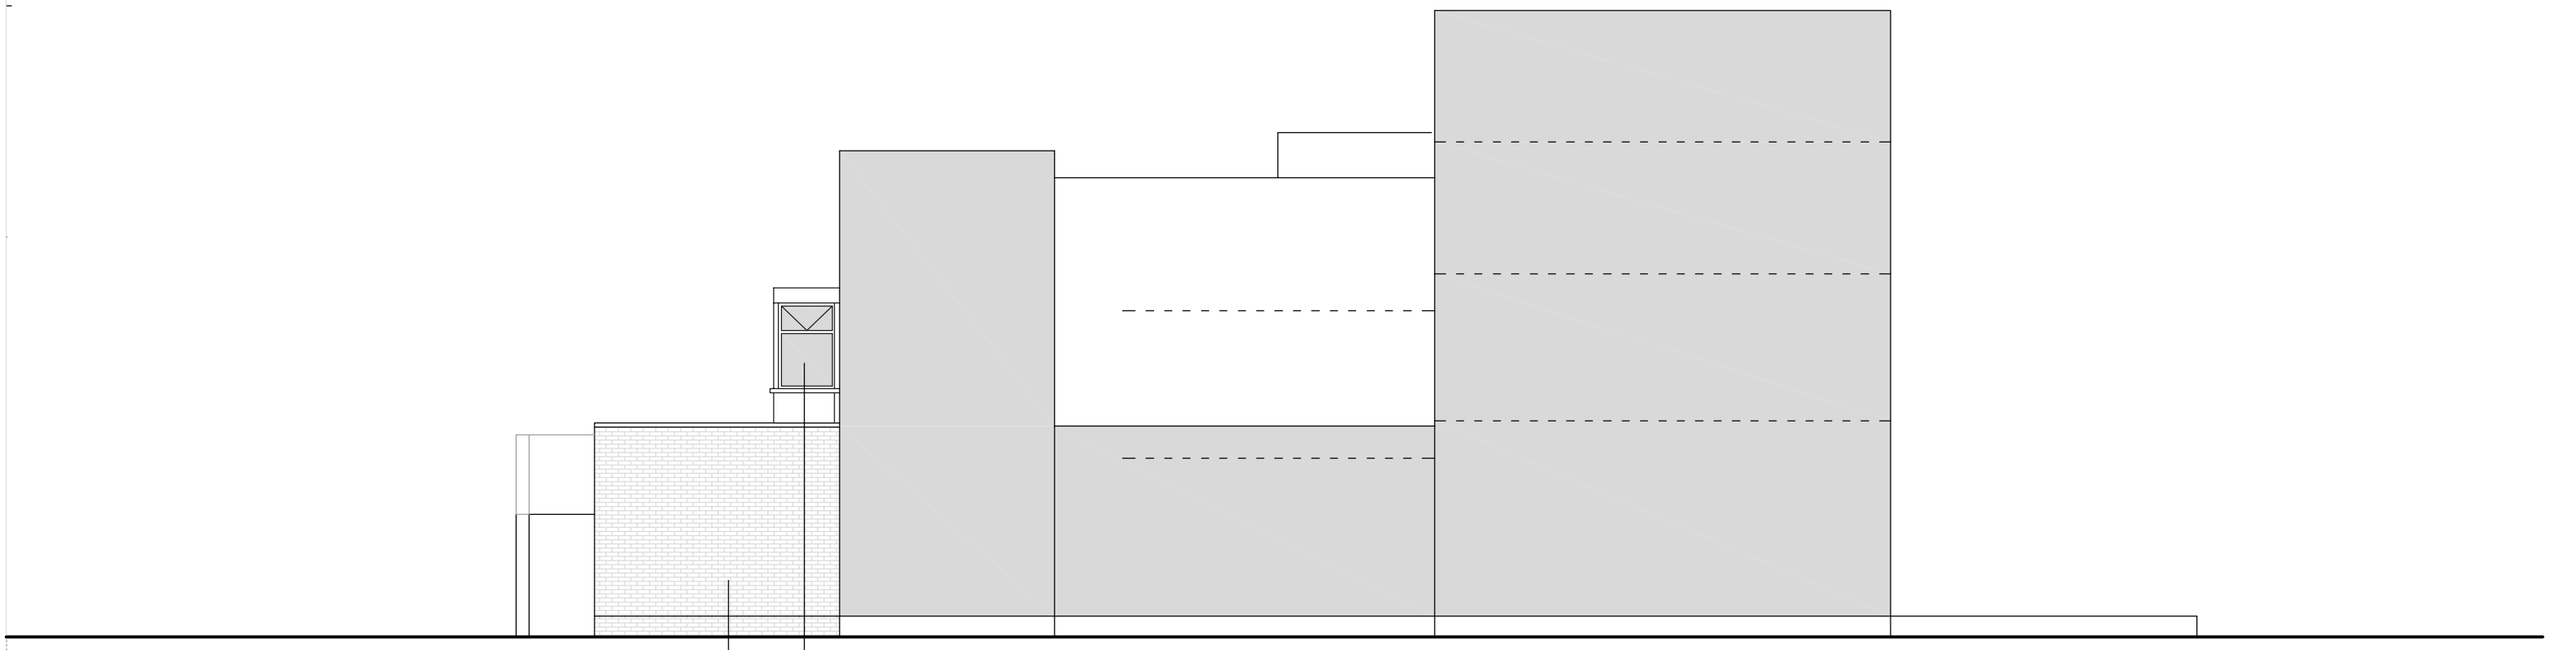


Proposed bay window with fully obsquered glazing.
Openable part 1.75M above floor level
Finish in colour coated aluminium with double glazing

Existing brick wall
proposed extension beyond shall be finished with flat roof with access for maintenance purposes only

Rev.A - Amended scheme

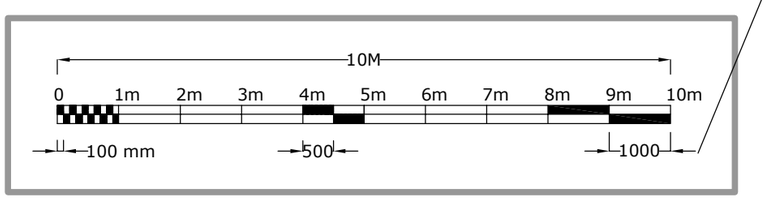

Kilich + Co
architectural and development consultants
One Parkgate Crescent Hadley Wood HERTS EN4 0NW

project
PROPOSED 1xbed FLAT at
207 Philip Lane N15 4HL

client
Mr Ozgur Demirci

dwg.title
ELEVATION (North East)
- as proposed -

dwg.by	*date*	*scale*
iak	july '14	1 : 100 @ A3

dwg.no.
207PL-P08A