

REVISION No.	REVISION NOTES	DATE
C	ROOF ALTERED	04-01-16

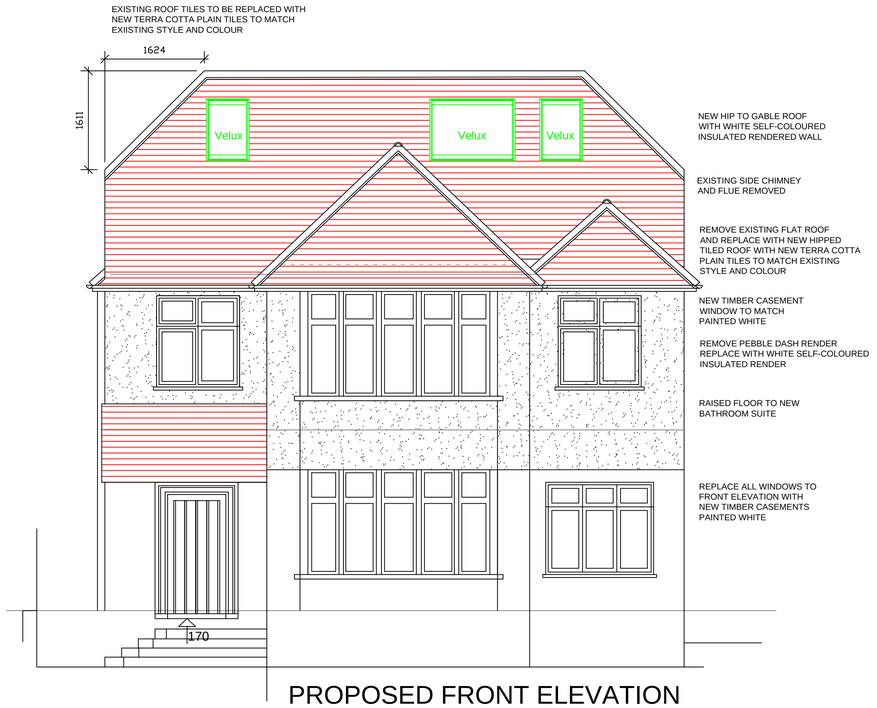


PROPOSED FRONT ELEVATION



EXISTING REAR ELEVATION

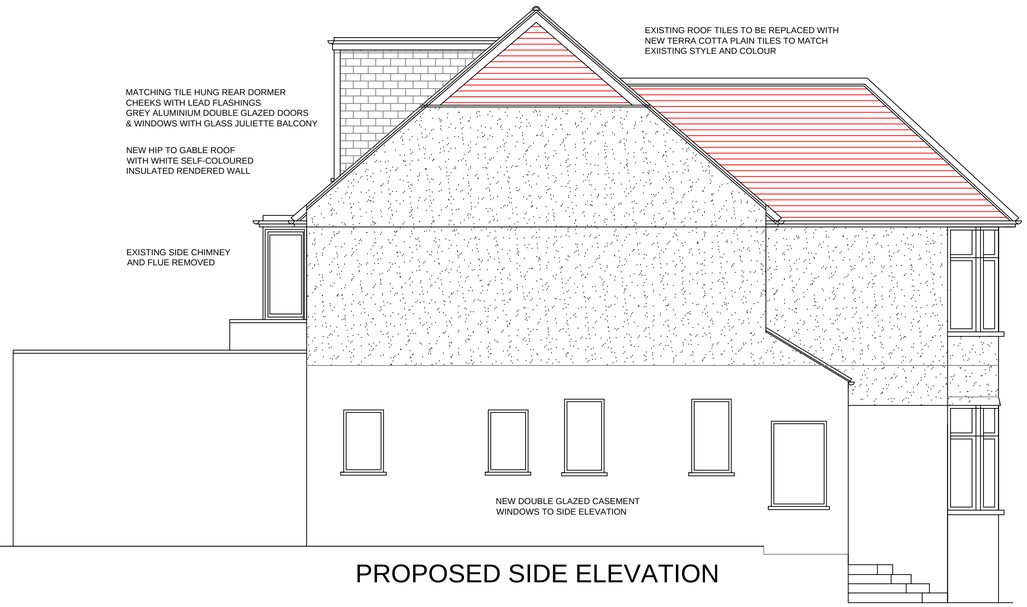


PROPOSED SIDE ELEVATION

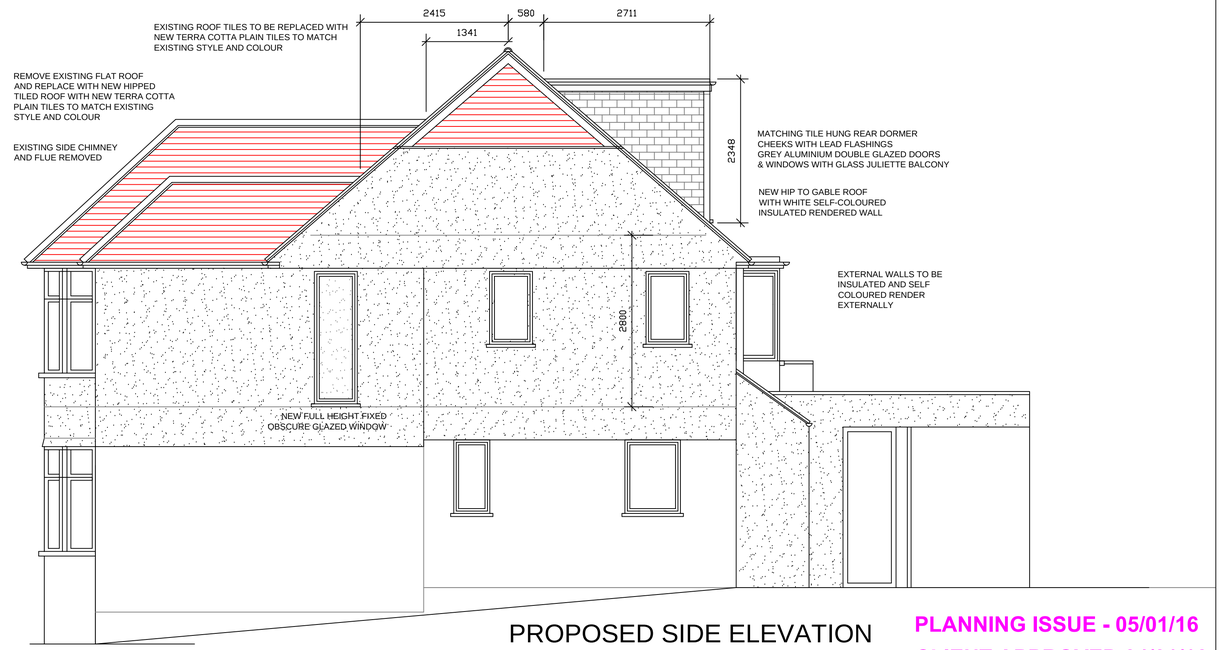

PROPOSED SIDE ELEVATION

PLANNING ISSUE - 05/01/16


CLIENT APPROVED 04/01/16

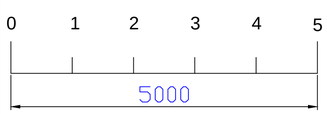

SCALE BAR @ 1:50

LOCATION PLAN

SCALE 1 : 1250

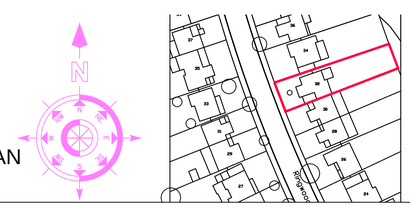

LIMITED BCA

BRYAN CONNOR ASSOCIATES LIMITED

DESIGN & PLANNING CONSULTANTS

THE COTTAGE 2 TREGARON AVENUE LONDON N8 9EY Tel: 020 8340 9294

Email: bryan.connor@outlook.com Mobile: 07958738247

THIS DRAWING IS THE PROPERTY OF BRYAN CONNOR ASSOCIATES LTD AND MAY NOT BE REPRODUCED WITHOUT WRITTEN CONSENT

PROJECT: 32 RINGWOOD AVENUE LONDON N2 9NS

CLIENT: JULIETTE & OLIVER MELLMAN

DESCRIPTION: PROPOSED ELEVATIONS

DRAWING No.	15 - 40 - 04	SCALE.	1:50 @ A1
REVISION.	C	DATE.	10/10/15