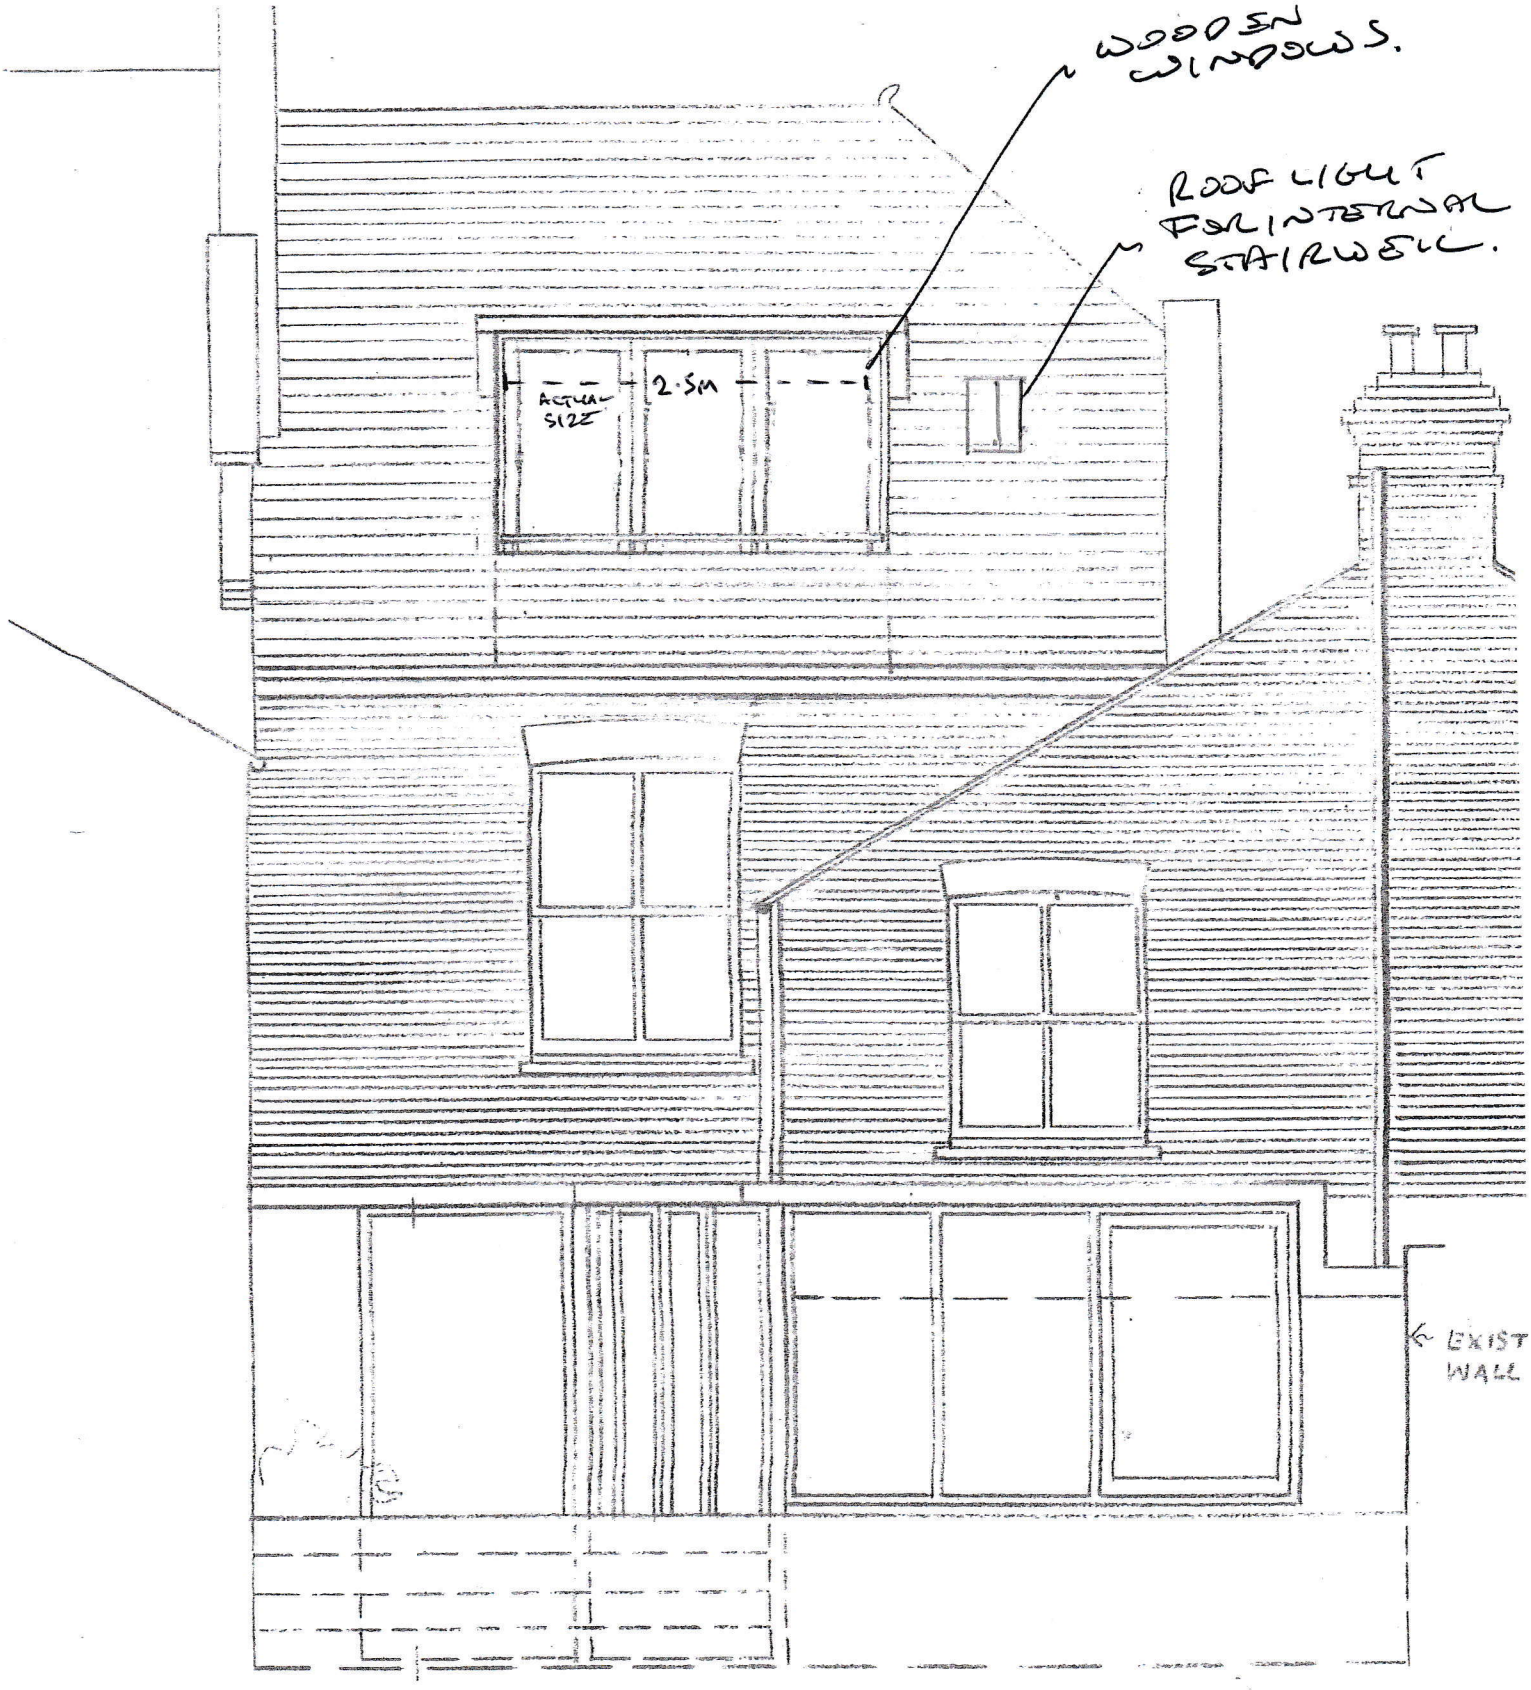


REAR
PROPOSED ELEVATION TO GARDEN

13 SOUTHWOOD AVENUE, N6.

SCALE 1:50

0 1 2 3 4 cm

SCALE 1:50.