


REVISION No.	REVISION NOTES	DATE
A	ROOF ALTERED	30-12-15

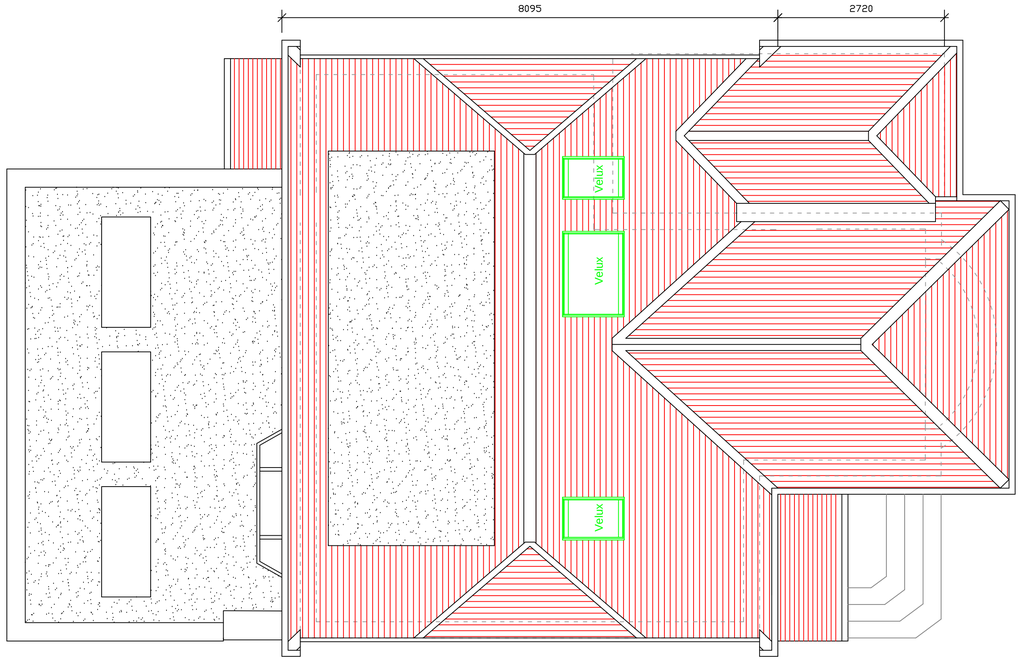

PROPOSED ROOF PLAN

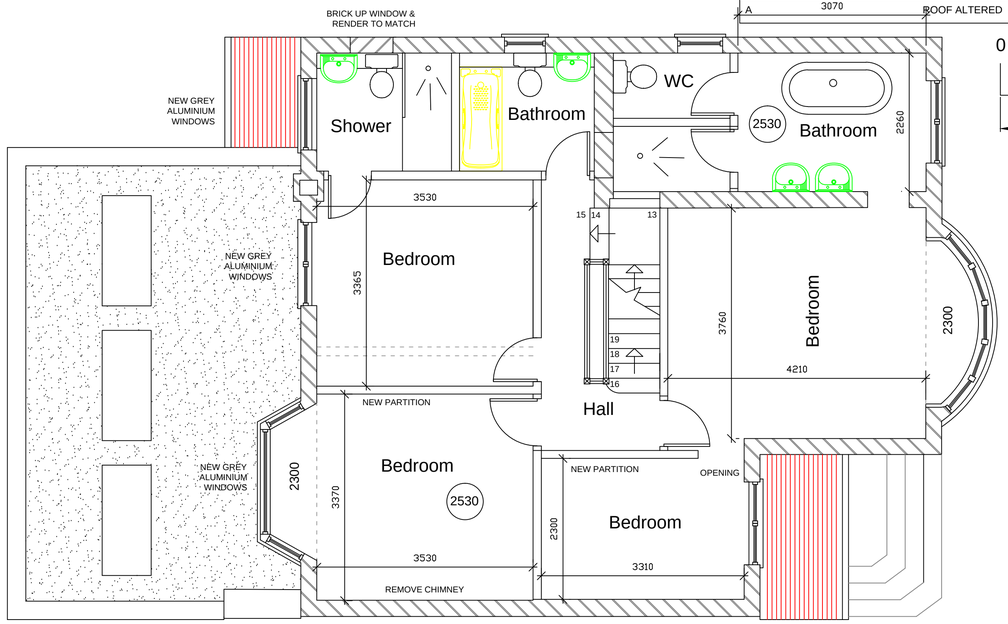

PROPOSED FIRST FLOOR

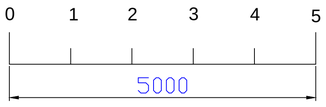


SCALE BAR @ 1:50




LOCATION PLAN

SCALE 1 : 1250

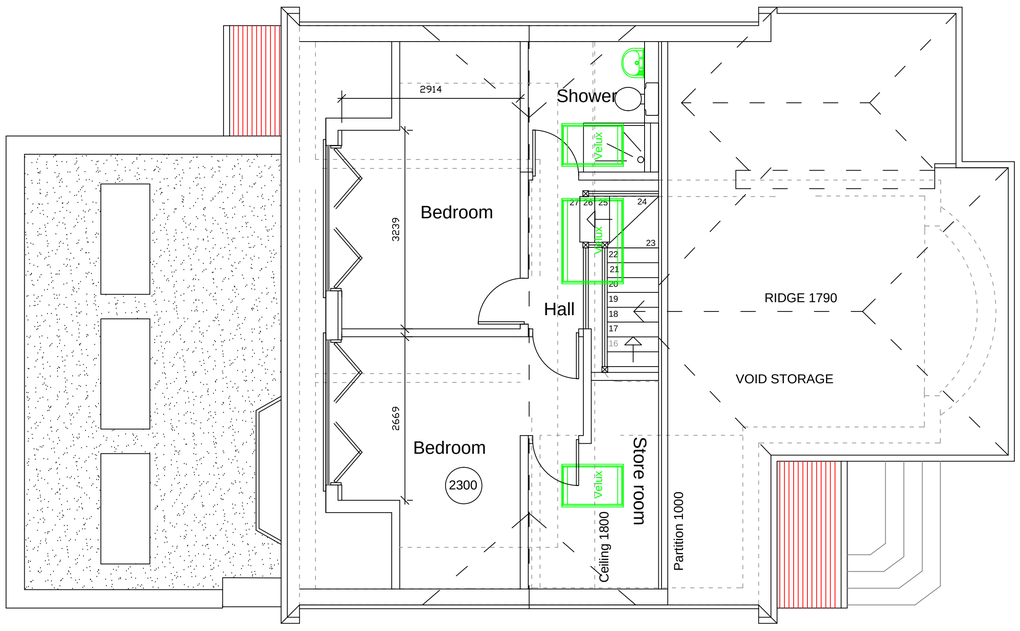

PROPOSED SECOND FLOOR

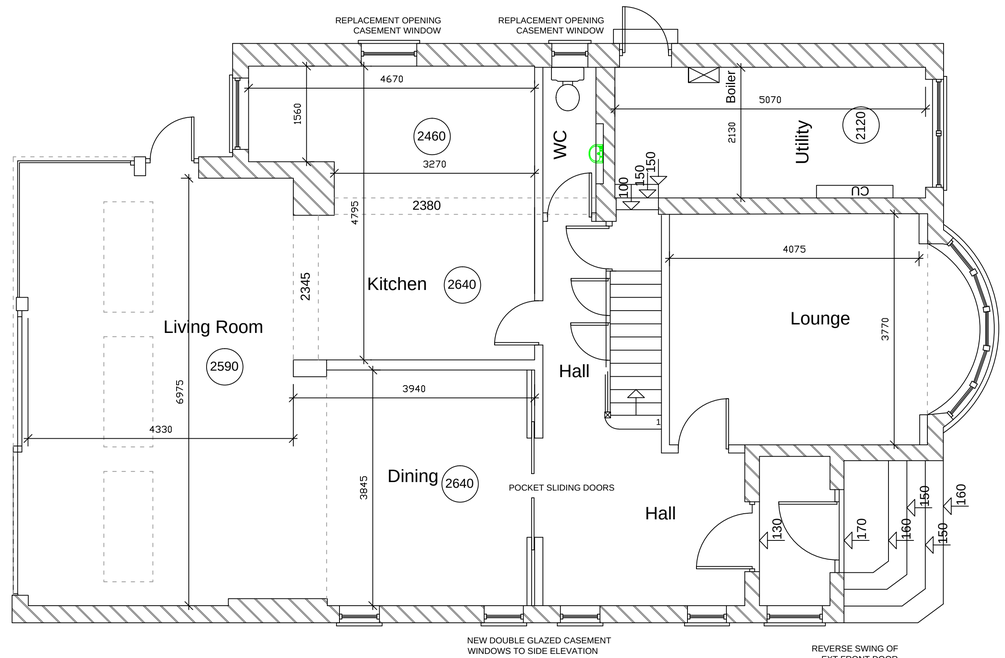

PROPOSED GROUND FLOOR

CLIENT APPROVED ??

PLANNING ISSUE - 30/12/15

BRYAN CONNOR ASSOCIATES LIMITED

DESIGN & PLANNING CONSULTANTS

THE COTTAGE 2 TREGARON AVENUE LONDON N8 9EY Tel: 020 8340 9294

Email: bryan.connor@outlook.com Mobile: 07958738247

THIS DRAWING IS THE PROPERTY OF BRYAN CONNOR ASSOCIATES LTD AND MAY NOT BE REPRODUCED WITHOUT WRITTEN CONSENT

PROJECT: 32 RINGWOOD AVENUE LONDON N2 9NS

CLIENT: JULIETTE & OLIVER MELLMAN

DESCRIPTION: PROPOSED FLOOR PLANS

DRAWING No.	15 - 40 - 03	SCALE.	1:50 @ A1
REVISION.	A	DATE.	10/10/15