

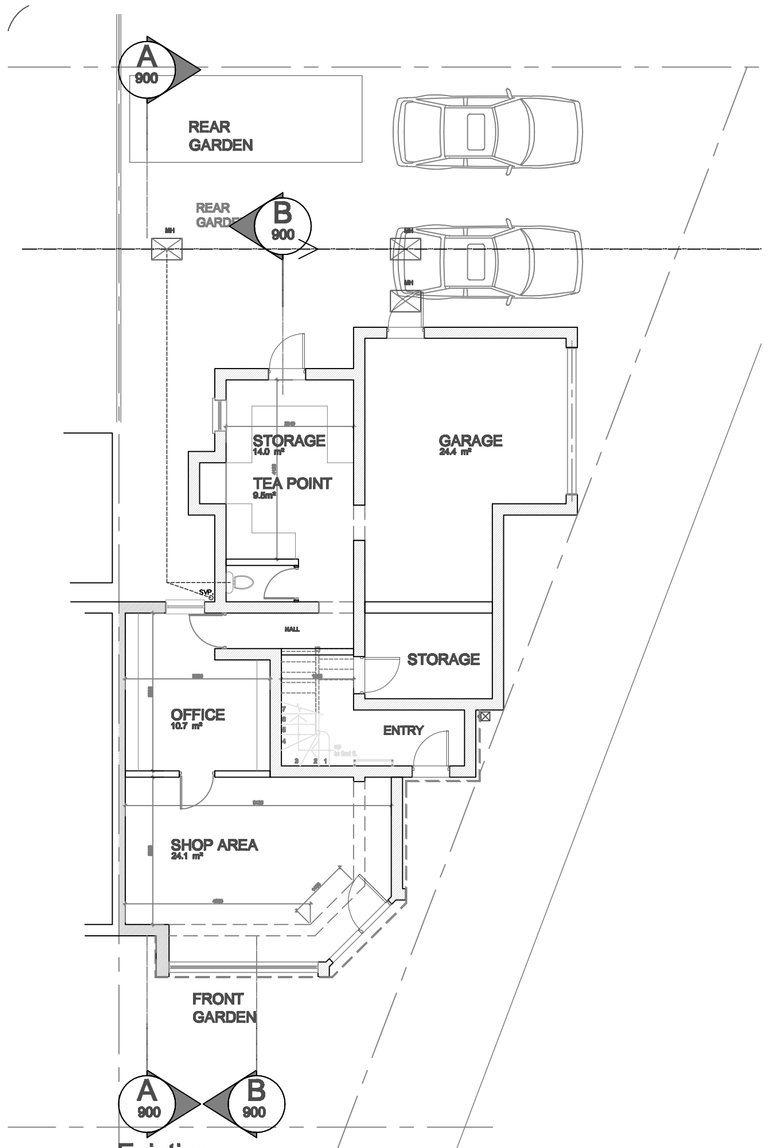



Existing GROUND FLOOR PLAN
scale 1:100

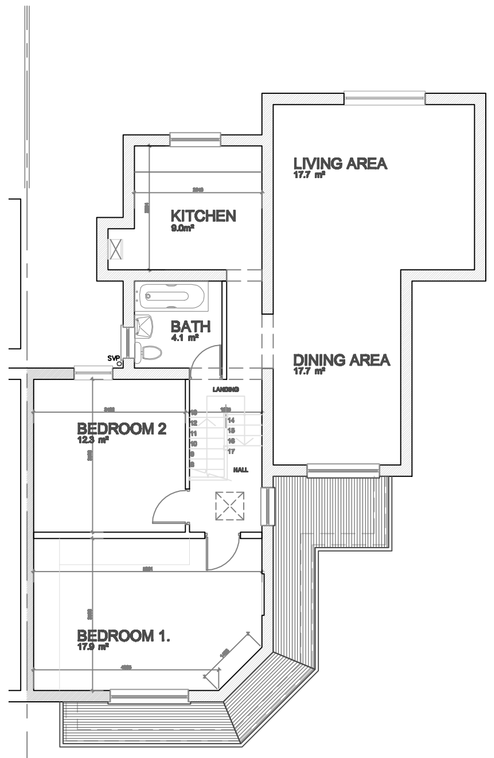

Existing FIRST FLOOR PLAN
scale 1:100

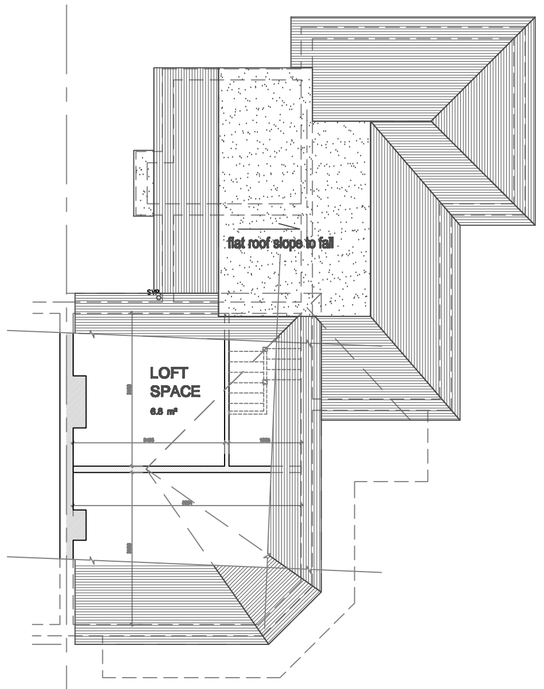

Existing LOFT SPACE LAYOUT
scale 1:100

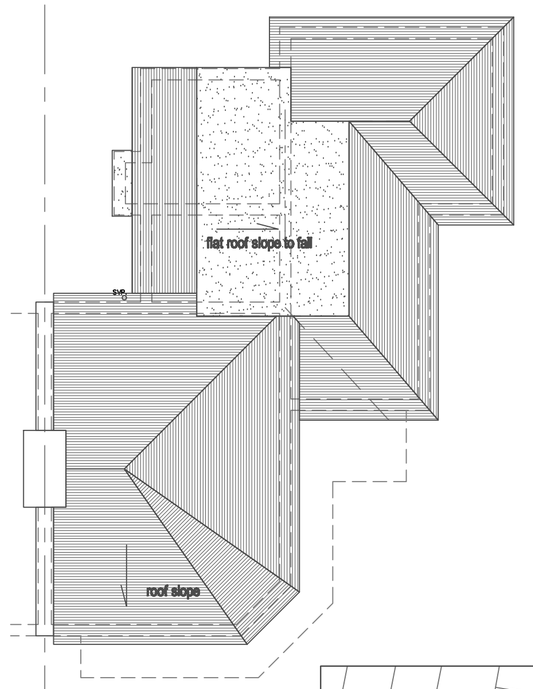

Existing ROOF PLAN
scale 1:100




©Crown Copyright. All rights reserved. Licence no. 100019980

SITE / LOCATION PLAN
scale 1:1250



SITE / BLOCK PLAN
scale 1:500

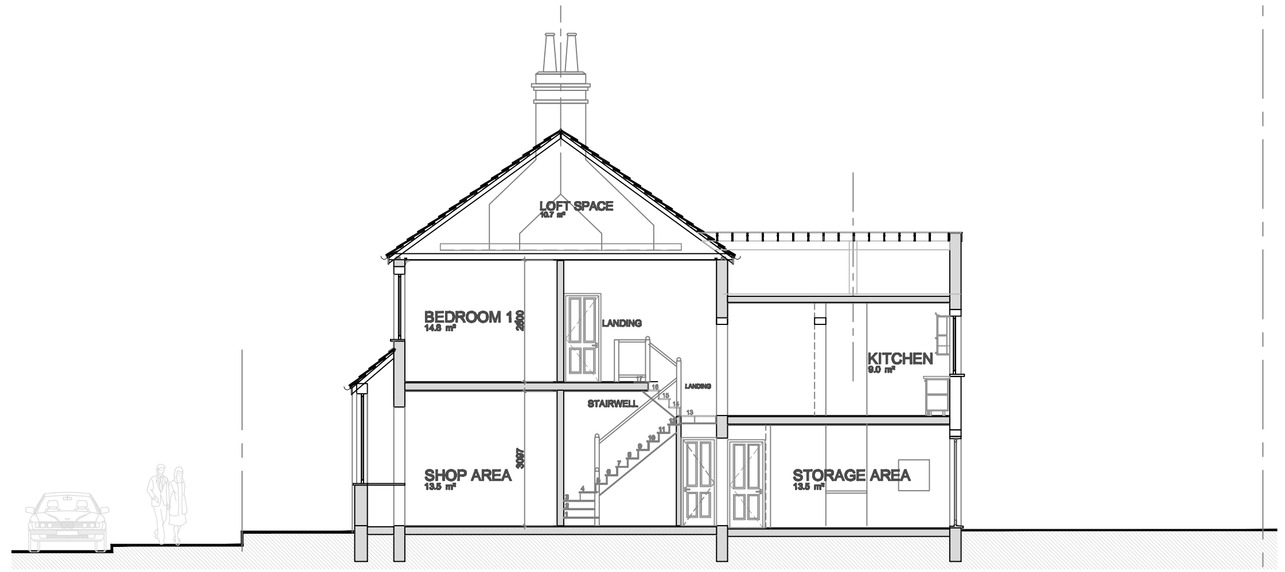

Existing SECTION A-A
scale 1:100



Existing FRONT ELEVATION
scale 1:100



Existing SIDE ELEVATION
scale 1:100



Existing REAR ELEVATION
scale 1:100

Rev.	Details	Date

opZet DESIGNERS
DESIGNERS & Construction Company
Countrywide House,
High Street,
Wanstead,
London E11 1QQ
0208 220 0733
office@opzetdesigners.co.uk
www.opzetdesigners.co.uk

Client Address: Mr. Robert O'Keefe
51 Selbourne Road,
Woodgreen.
London N22 7TH

Title: **PROPOSED LOFT CONVERSION WITH REAR DORMER, HIP TO GABLE AND FIRST FLOOR INTERNAL ALTERATIONS**

Drawing title: **EXISTING PLANS, SECTIONS and ELEVATIONS**

Scale	Date	Drawn by
1:100 @A1	JANUARY 2016	djm

Drg No. - 1594 - PL- 1- 900 | Rev. -