
REVISION No.	REVISION NOTES	DATE
A	ROOF ALTERED	05-12-16

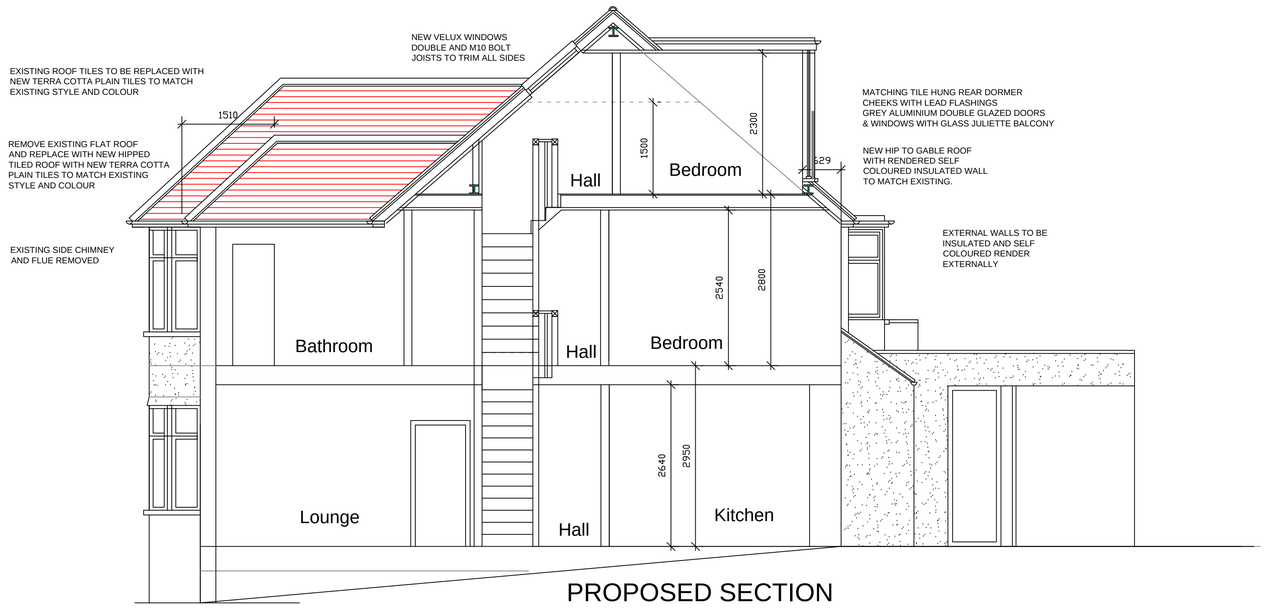

PROPOSED SECTION

PLANNING ISSUE - 05/01/16

0 1 2 3 4 5

5000

SCALE BAR @ 1:50

LOCATION PLAN

SCALE 1 : 1250



BRYAN CONNOR ASSOCIATES LIMITED

DESIGN & PLANNING CONSULTANTS

THE COTTAGE 2 TREGARON AVENUE LONDON N8 9EY Tel: 020 8340 9294

Email: bryan.connor@outlook.com Mobile: 07958738247

THIS DRAWING IS THE PROPERTY OF BRYAN CONNOR ASSOCIATES LTD AND MAY NOT BE REPRODUCED WITHOUT WRITTEN CONSENT

PROJECT: 32 RINGWOOD AVENUE LONDON N2 9NS

CLIENT: JULIETTE & OLIVER MELLMAN

DESCRIPTION: PROPOSED SECTION & DETAILS

DRAWING No. 15 - 40 - 05

REVISION. A

SCALE. 1:50 @ A1

DATE. 10/10/15