
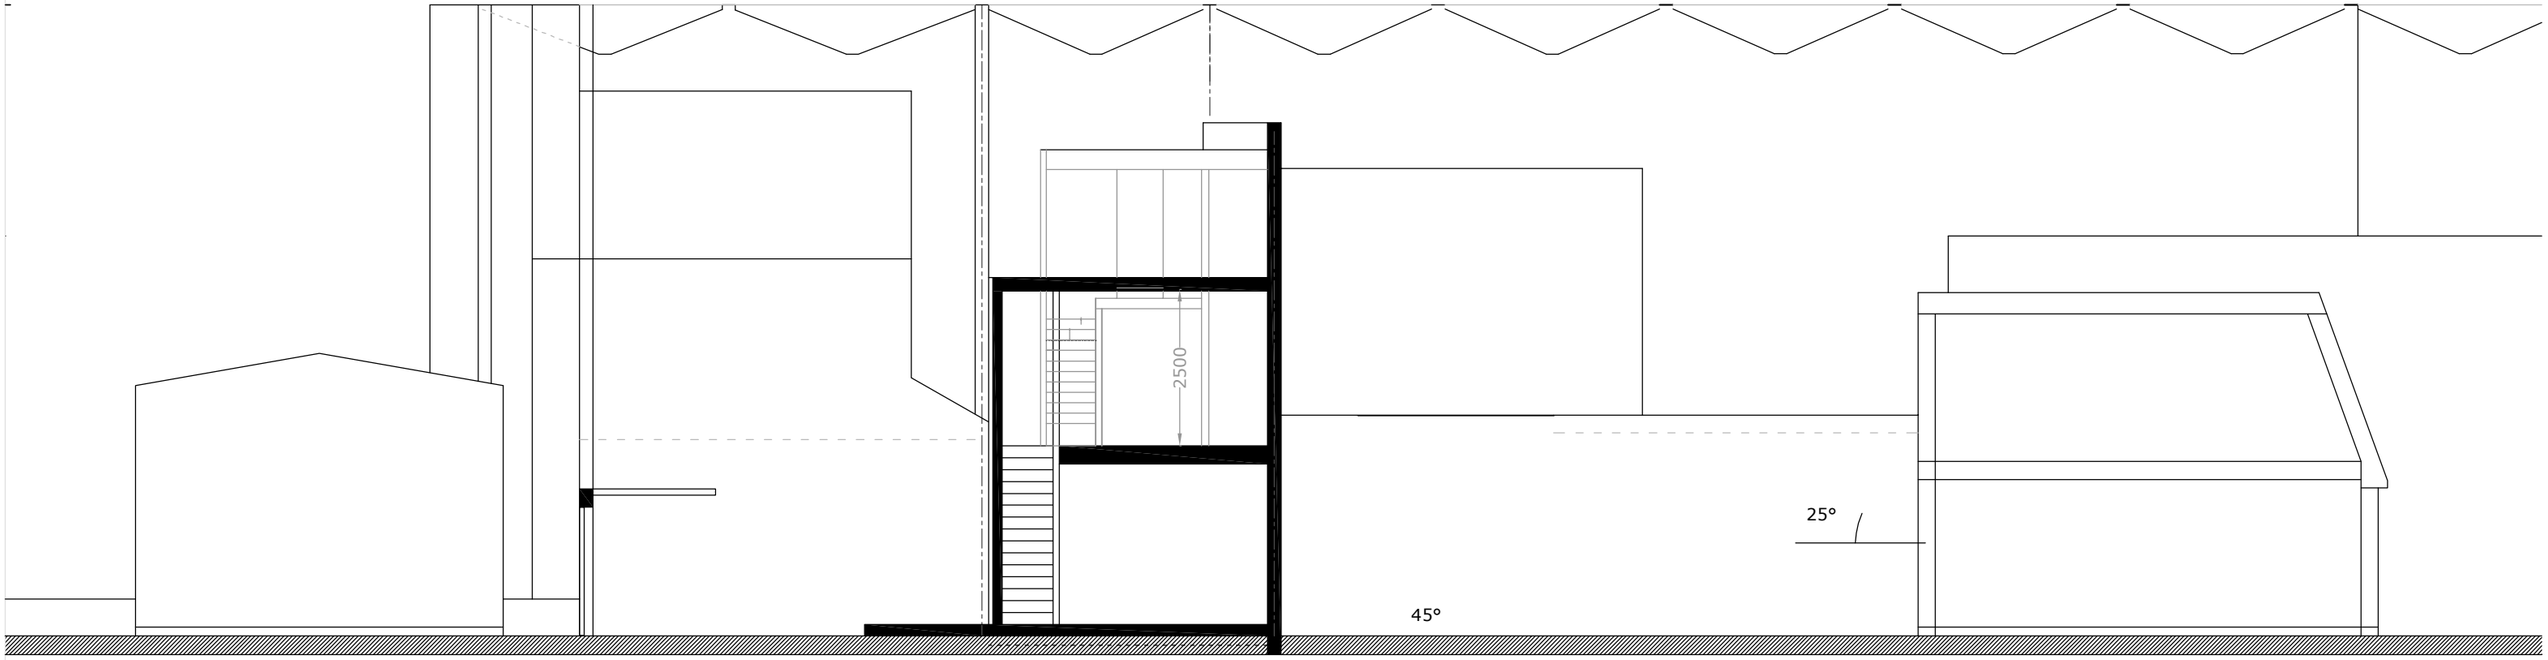


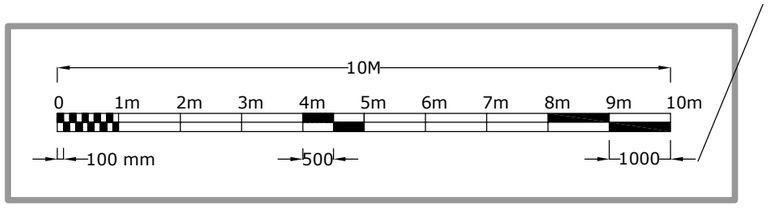

Rev.A - Amended scheme

Kilich + Co
architectural and development consultants
One Parkgate Crescent Hadley Wood HERTS EN4 0NW

project
PROPOSED 1xbed FLAT at
207 Philip Lane N15 4HL

client
Mr Ozgur Demirci

dwg.title
SECTION A-A
- as proposed -

dwg.by	*date*	*scale*
iak	july '14	1 : 100 @ A3

dwg.no.
207PL-P07A