

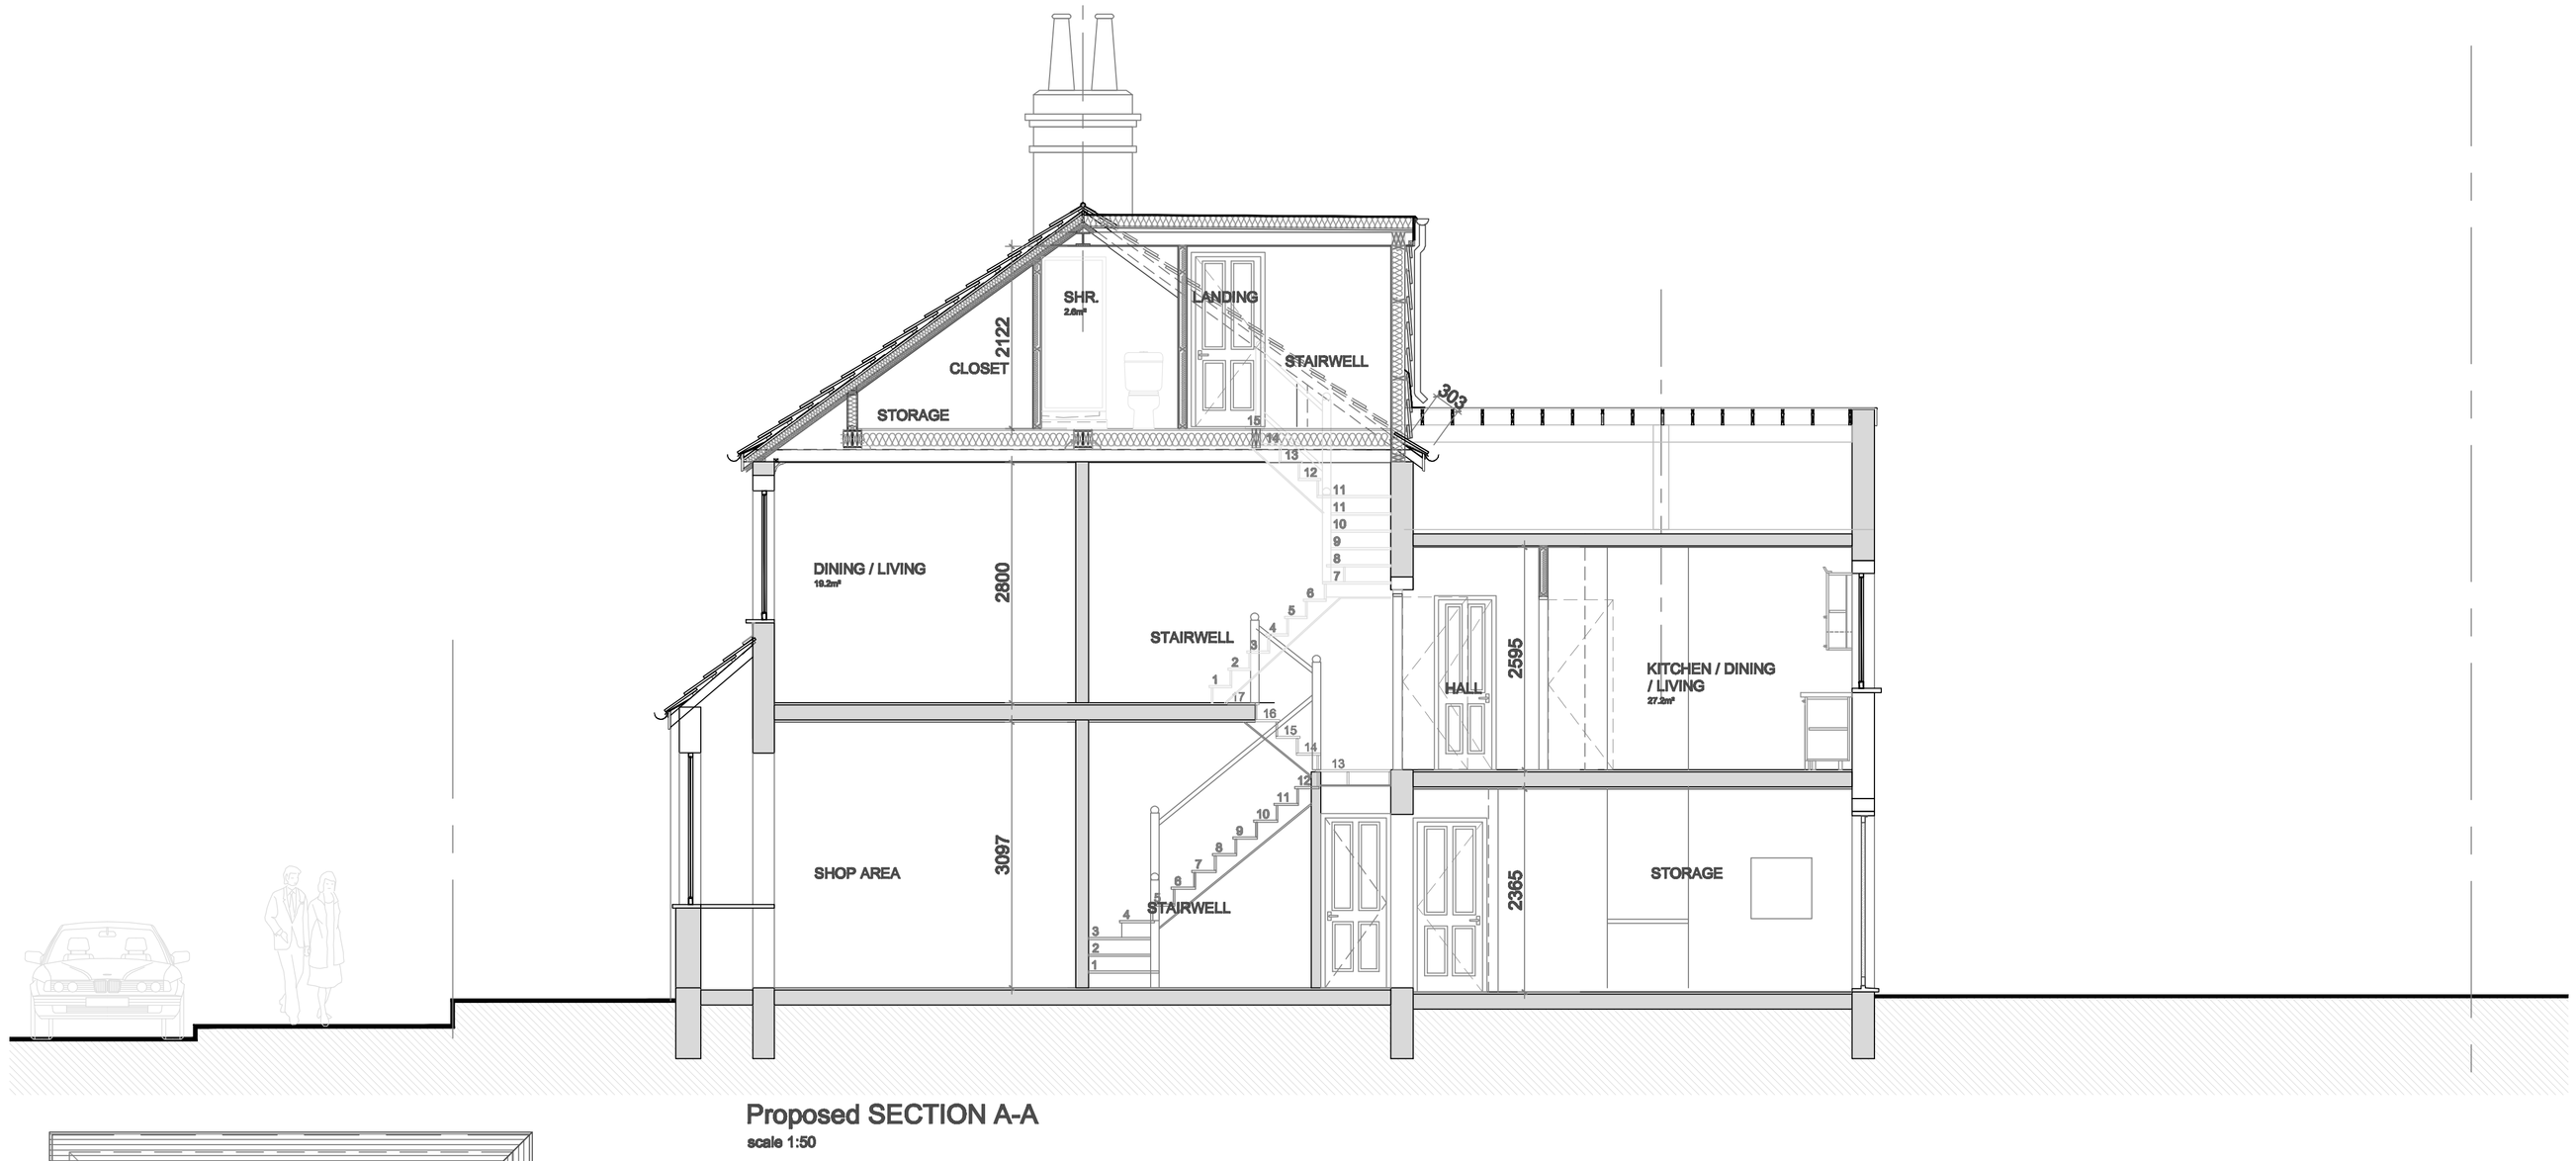


Proposed SECTION A-A
scale 1:50

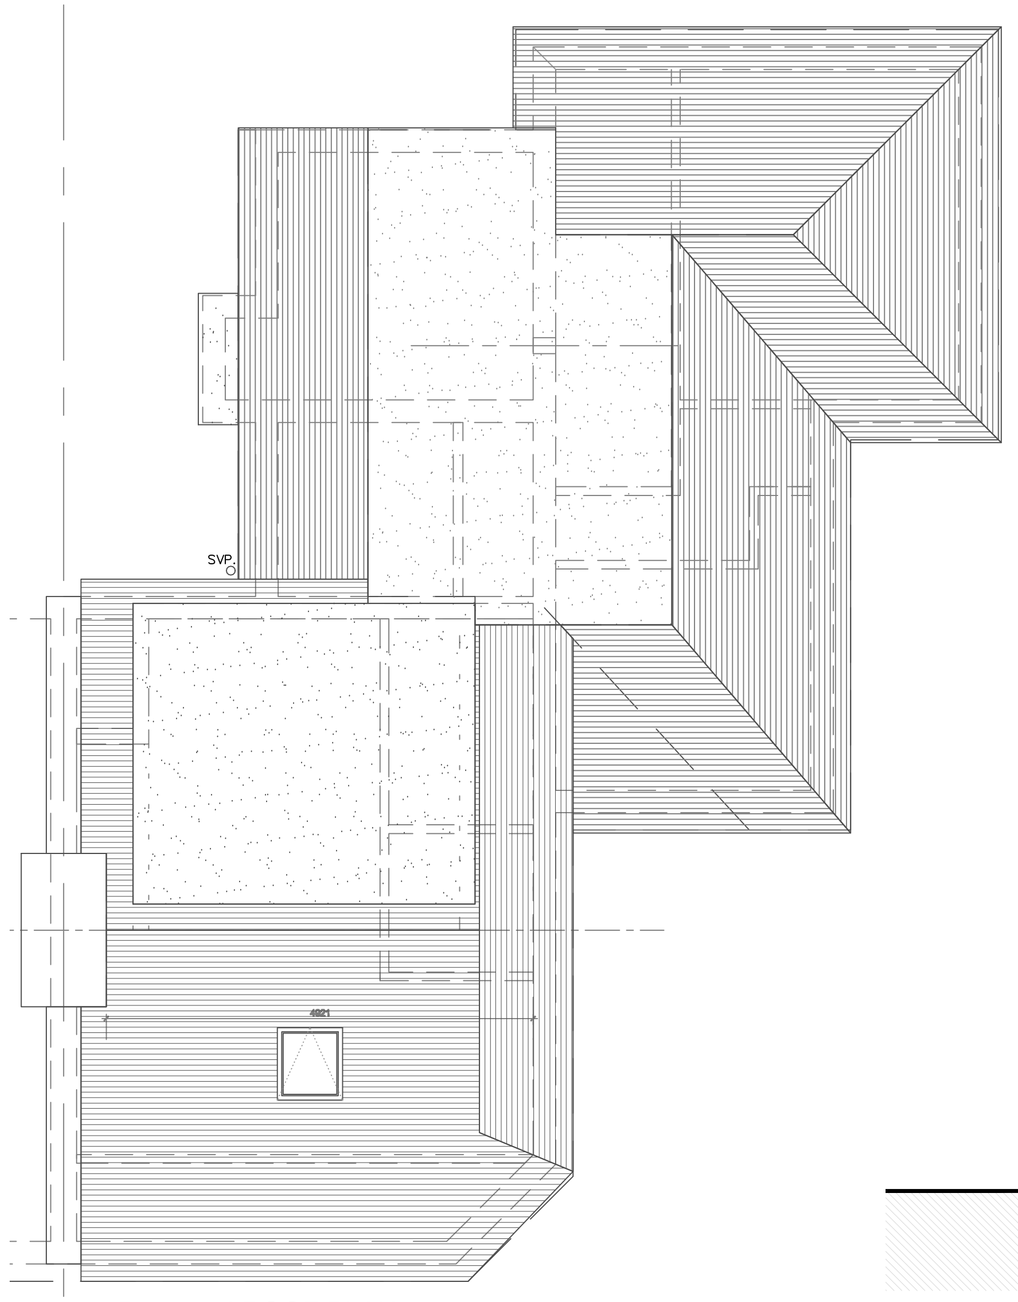

Proposed ROOF PLAN
scale 1:50

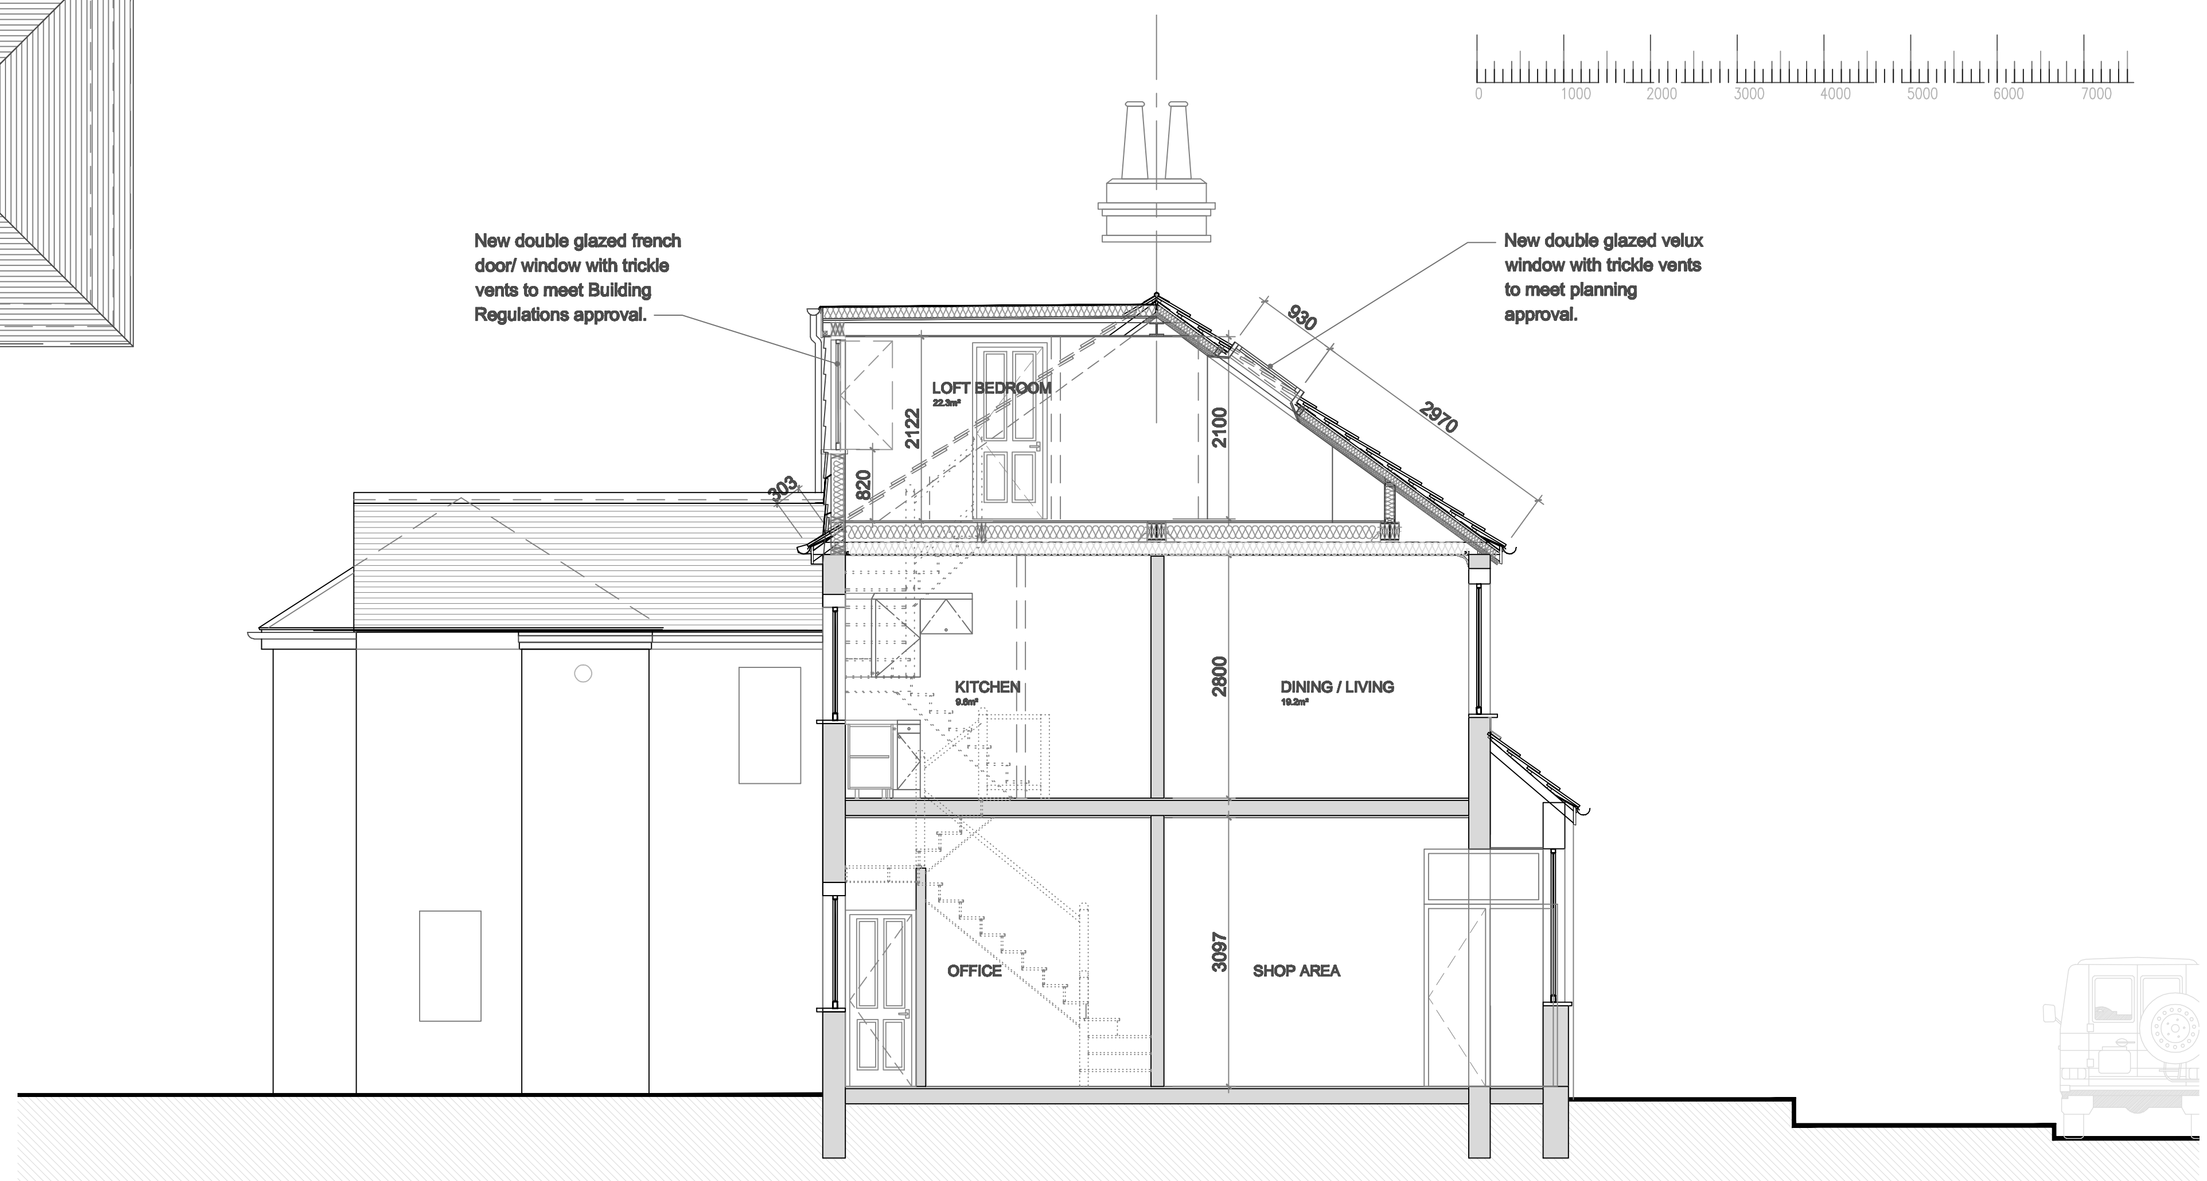

Proposed SECTION B-B
scale 1:50

Rev.	Details	Date

opZet
DESIGNERS
DESIGNERS & Construction Company
Countrywide House,
High Street,
Wanstead,
London E11 1QQ
0208 220 0733
office@opzetdesigners.co.uk
www.opzetdesigners.co.uk

Client Mr. Robert O'Keefe
Address 51 Selbourne Road,
Woodgreen.
London N22 7TH

Title **PROPOSED LOFT CONVERSION WITH REAR DORMER, HIP TO GABLE AND FIRST FLOOR INTERNAL ALTERATIONS**

Drawing title **PROPOSED ROOF PLAN AND SECTIONS**

Scale	Date	Drawn by
1:100 @A1	JANUARY 2016	djm

Drg No.	Rev.
- 1594 - PL- 1- 200	-