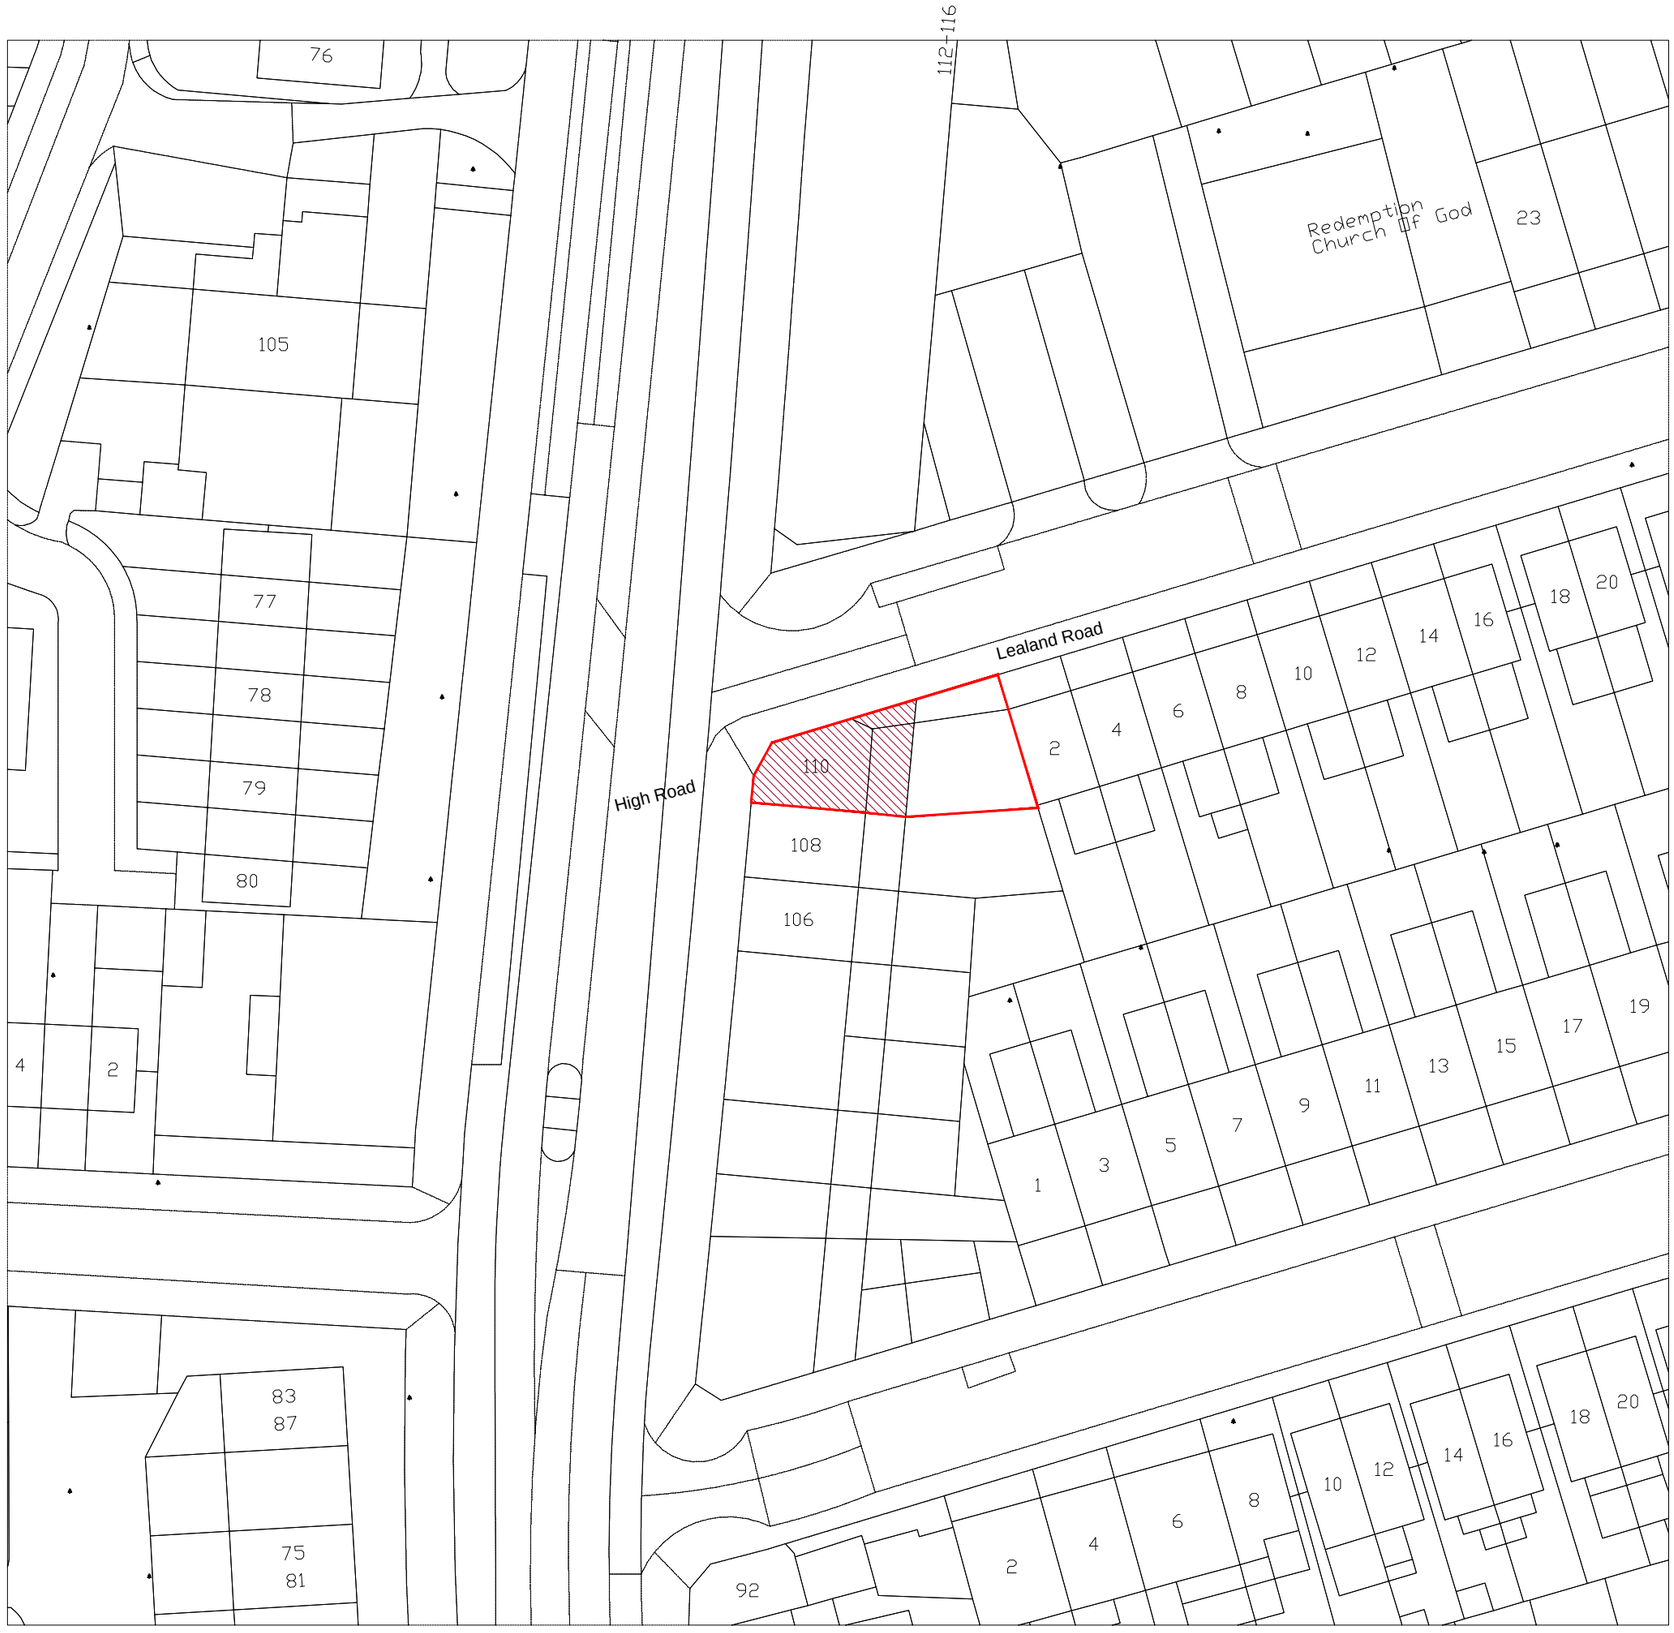


(c) UKMap Copyright. The GeoInformation Group 2015 Licence No. LANDMLON100003121118

NLPS
NORTH LONDON PROPERTY SERVICES

North London Property Services,
3 Wells Terrace,
London N4 3JU

savas@nlpropertyservices.com

Tel: 0207 1600 484
Mob: 07891 890 248

notes:
The contractors are to check all dimensions, drain runs and general conditions on site before works commence, and inform NLPS immediately upon discovery of any errors, omissions or discrepancies.
All works are to be carried out in accordance with current building regulations, British standards, codes of practice and local authority requirements. .

5m 15m
0 10m 20m

N

Revisions	

The contents of this plan including the printed notes are copyright. Reproduction in whole or part is not permitted without prior consent of NLPS in writing.

Project

110 High Road
LONDON
N15 6JR

Drawing Title

BLOCK PLAN

HR/11/2015 - PL02

Scale	Drawn by
A3@1:500	P.V