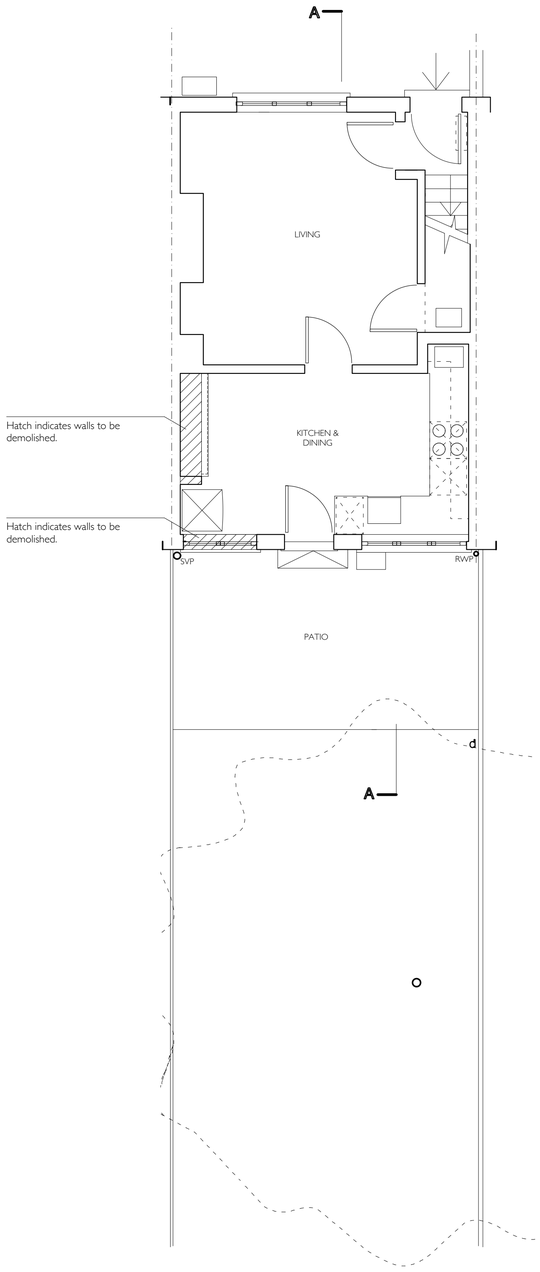

1 EXISTING GROUND FLOOR PLAN
Scale 1:50

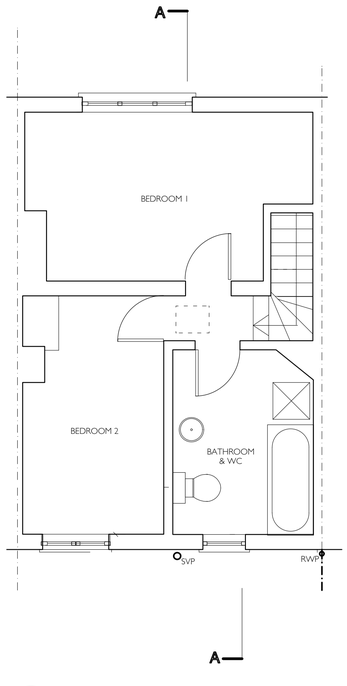

2 EXISTING FIRST FLOOR PLAN
Scale 1:50

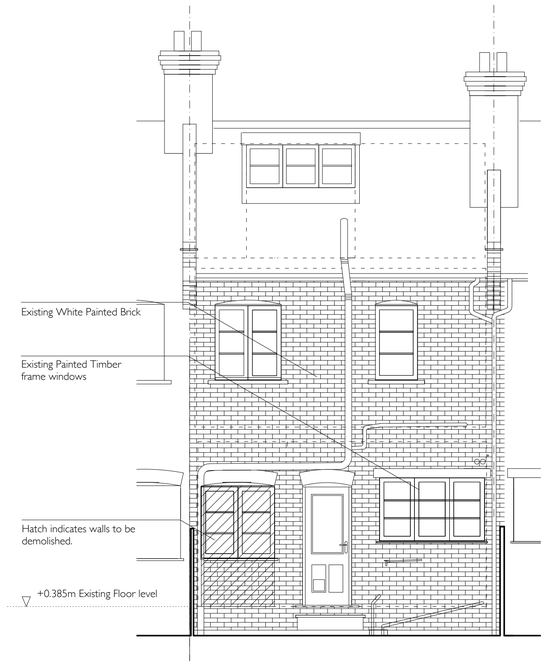

3 EXISTING REAR ELEVATION
Scale 1:50



4 EXISTING SECTION A-A
Scale 1:50

Job
4 Dorset Road

Status
PLANNING

Drawing title
Existing Plans,
Section & Rear Elevation

Scale
1:50@A1 / 1:100@A3

Drawing number **GA002** Date: **27/01/16**

0 1 2 3m

