
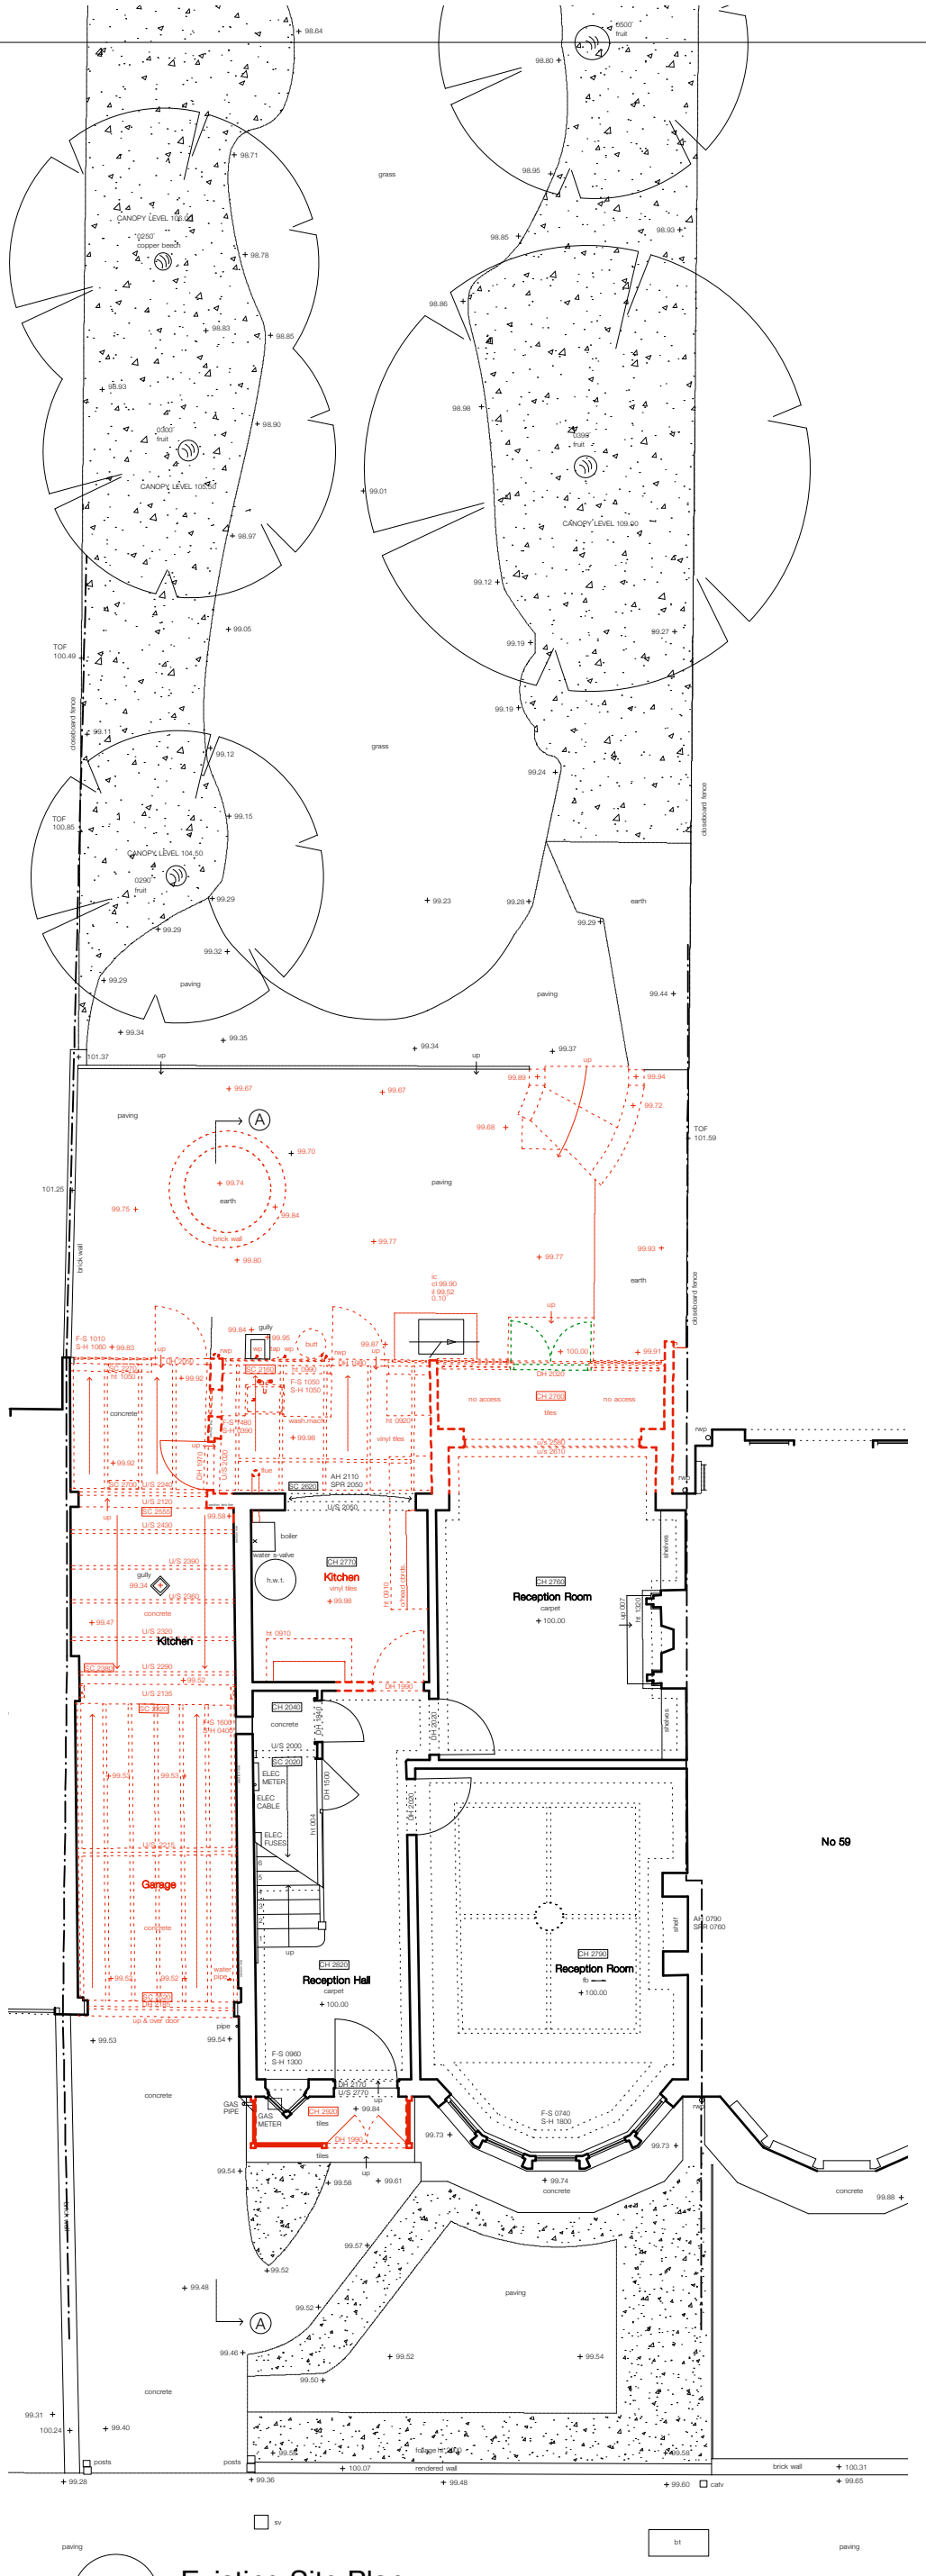


1 Existing Site Plan

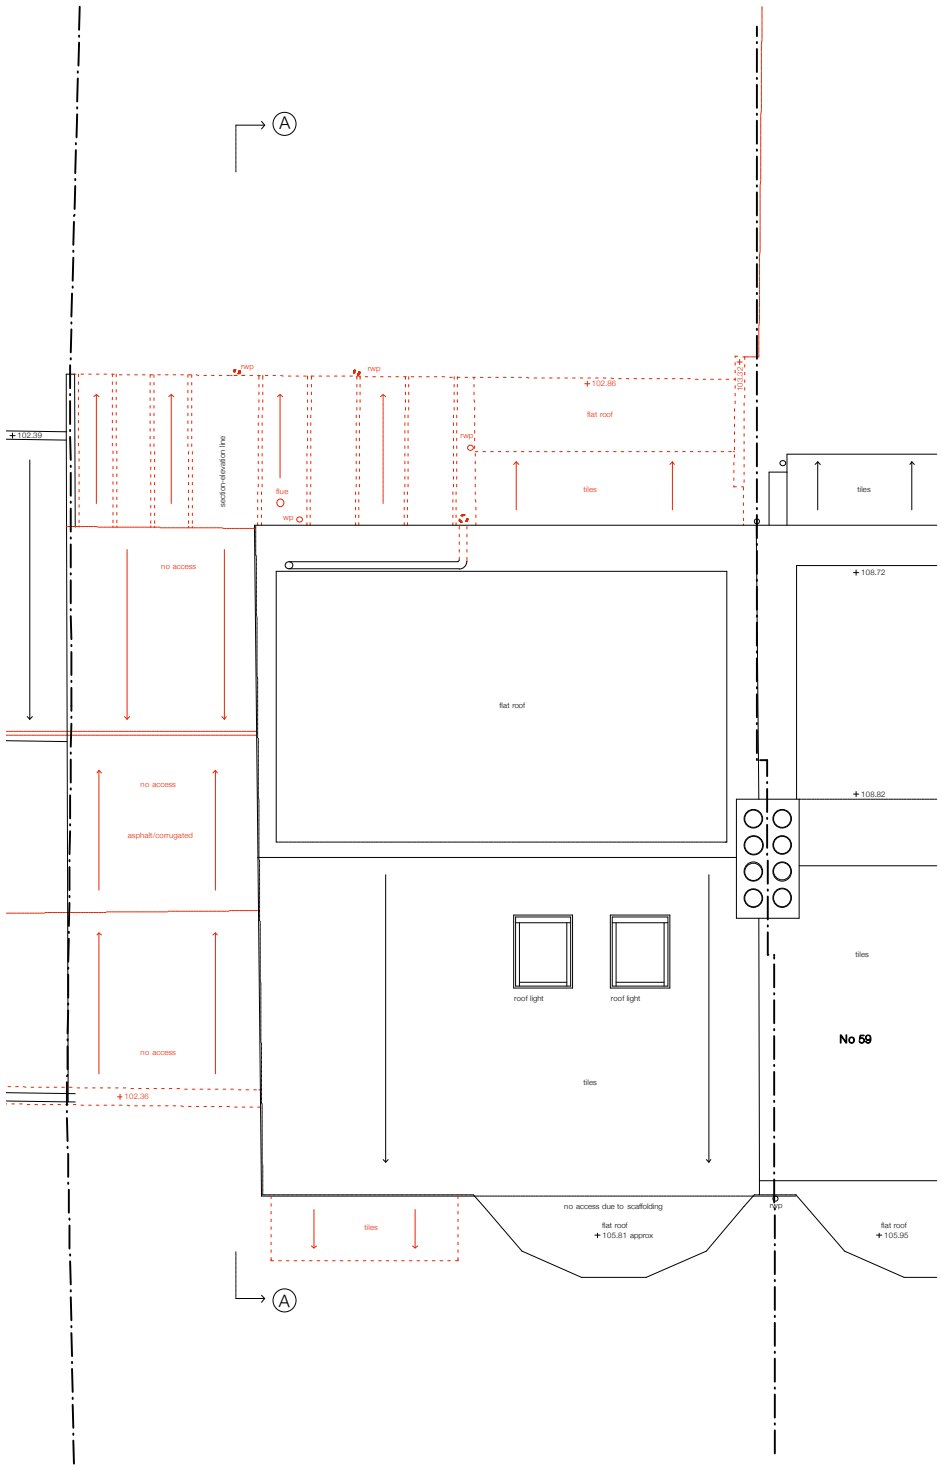

2 Existing Roof Plan

4 M
3
2
1
0

notes

TOF	top of fence
TOW	top of wall
ic	inspection cover
cl	cover level
il	invert level
utl	unable to lift
bdg ht	building height
sv	stop valve
dp	depth
bt	telecom
catv	cable television
sh	sill to head height
fh	floor to head height
fs	floor to sill height
u/s	underside height
t/s	topside height
conc	concrete
rl	roof light
cbrd.	cupboard
fp	fireplace
svp	soil and vent pipe
rwp	rain water pipe
fb	floorboard direction
DH 1990	door height
BH 2000	beam height
AH 2500	arch head
SPR 1800	spring point
FS 0780	floor to sill
SH 1850	sill to head
CH 2520	room height

roof slope
radiator
1/A023 elevation marker
section marker
demolished
reclaimed
existing condition
new condition

TITLE:	Existing Site Plan with Garden and Roof Plan		NO: E011	REV: P1	**SANYA POLESCUK ARCHITECTS**
PROJECT:	57 Blake Road, London, N11 2AG	SCALE: 1:100	PAPER: A3	DATE: January 2016	8a BELSIZE COURT GARAGES LONDON NW3 5AJ T:0207 431 8580 e-mail:enquiries@polescukarchitects.com