GENERAL NOTES

This drawing is © 2015 PTE architects


Use figured dimensions only. DO NOT SCALE.

All dimensions are in millimetres unless noted otherwise

All levels are in metres above ordnance datum unless noted otherwise

This drawing must be read in conjunction with all other relevant drawings and specifications from the Architect and other consultants

If in doubt, ask

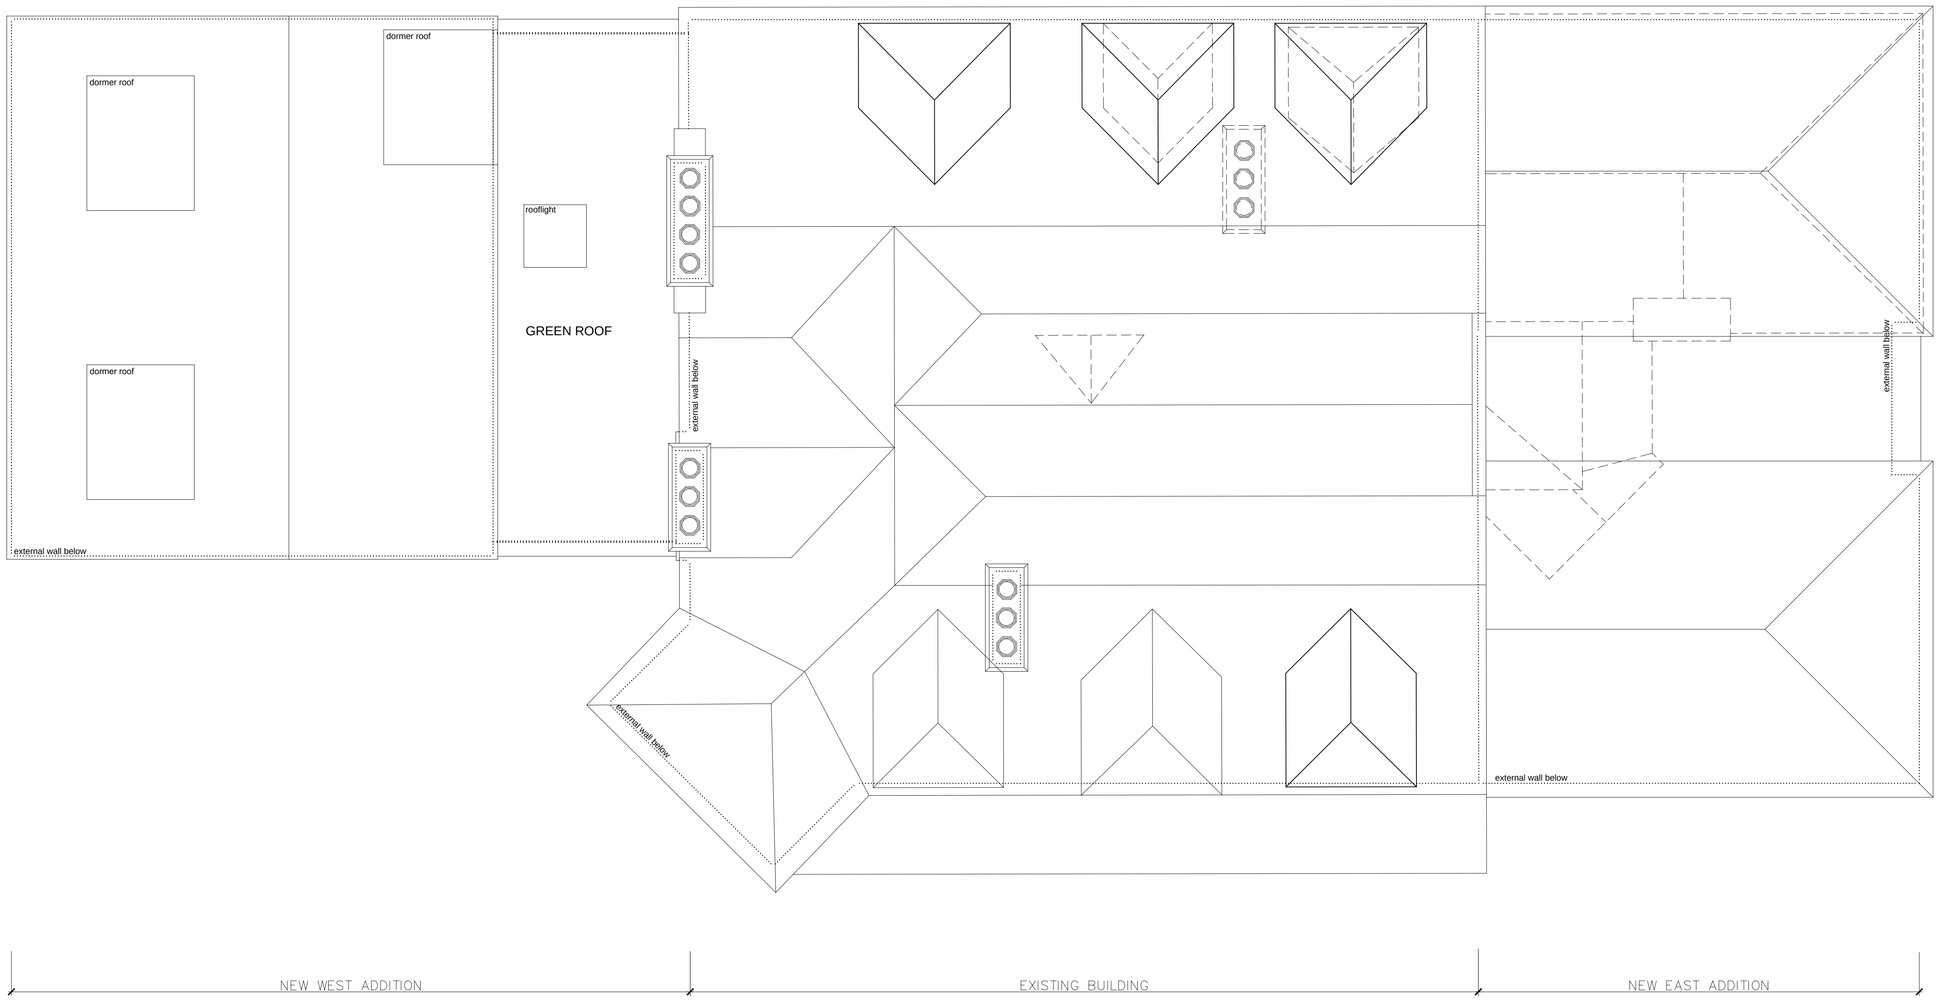


KEY

- EXISTING
- UNDER / ABOVE
- DEMOLISHED
- NEW WALLS/PARTITIONS/LININGS

NOTES

EXISTING BUILDING
Roofs: existing roofs stripped, sound tiles set aside for re-use; existing structure repaired; new underlay & tiles relaid to match existing; lead flashings, soakers
Chimney Stacks: where retained, rebuilt to match original c/w chimney pots

NEW ADDITIONS
East Addition Roof: clay tiles to match existing (pitched roofs); single-ply membrane (flat roof)
West Addition Roof: Michelmersh Brick Holdings PLC 'Light Vintage' natural clay tiles
West Addition Dormer Windows: insulated prefabricated grp

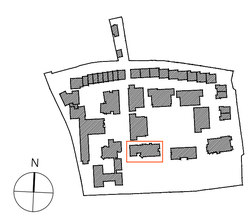

Roof ROSENEATH

/

rev	date	description	drawn	audited

drawing status

PLANNING

Diespeiker Wharf
38 Graham Street
London N1 8JX
020 7336 7777
forename.surname@ptea.co.uk
@ptearchitects
www.pollardthomasedwards.co.uk

Pollard Thomas Edwards

project	job no.	drawn	audited	scale	date
ST LUKE'S HOSPITAL London N10	11-463-PL	FSC	AB	1:50@A1	Oct'15

drawing title	drawing number	revision
ROSENEATH **Roof Plan**	**463-PL_RN_103**	**/**

E:\11_463 ST LUKE'S MUSWELL HILL\2012_C TO D_PLANNING\PRINTPL\201601 ROSENEATH AMENDMENTPL_RN_103.DWG