
notes

- All works to be carried out in accordance with Approved Building Regulations.
- All structural modifications to be assessed and calculated by a suitably qualified Structural Engineer prior to commencement of work on site.
- All works to be as agreed with the local authority building inspector prior to commencement of work on site.
- Main Contractor is responsible for checking all critical dimensions prior to commencment of work on site, or manufacture of any item.


N

0 5 10


SCALE 1:50

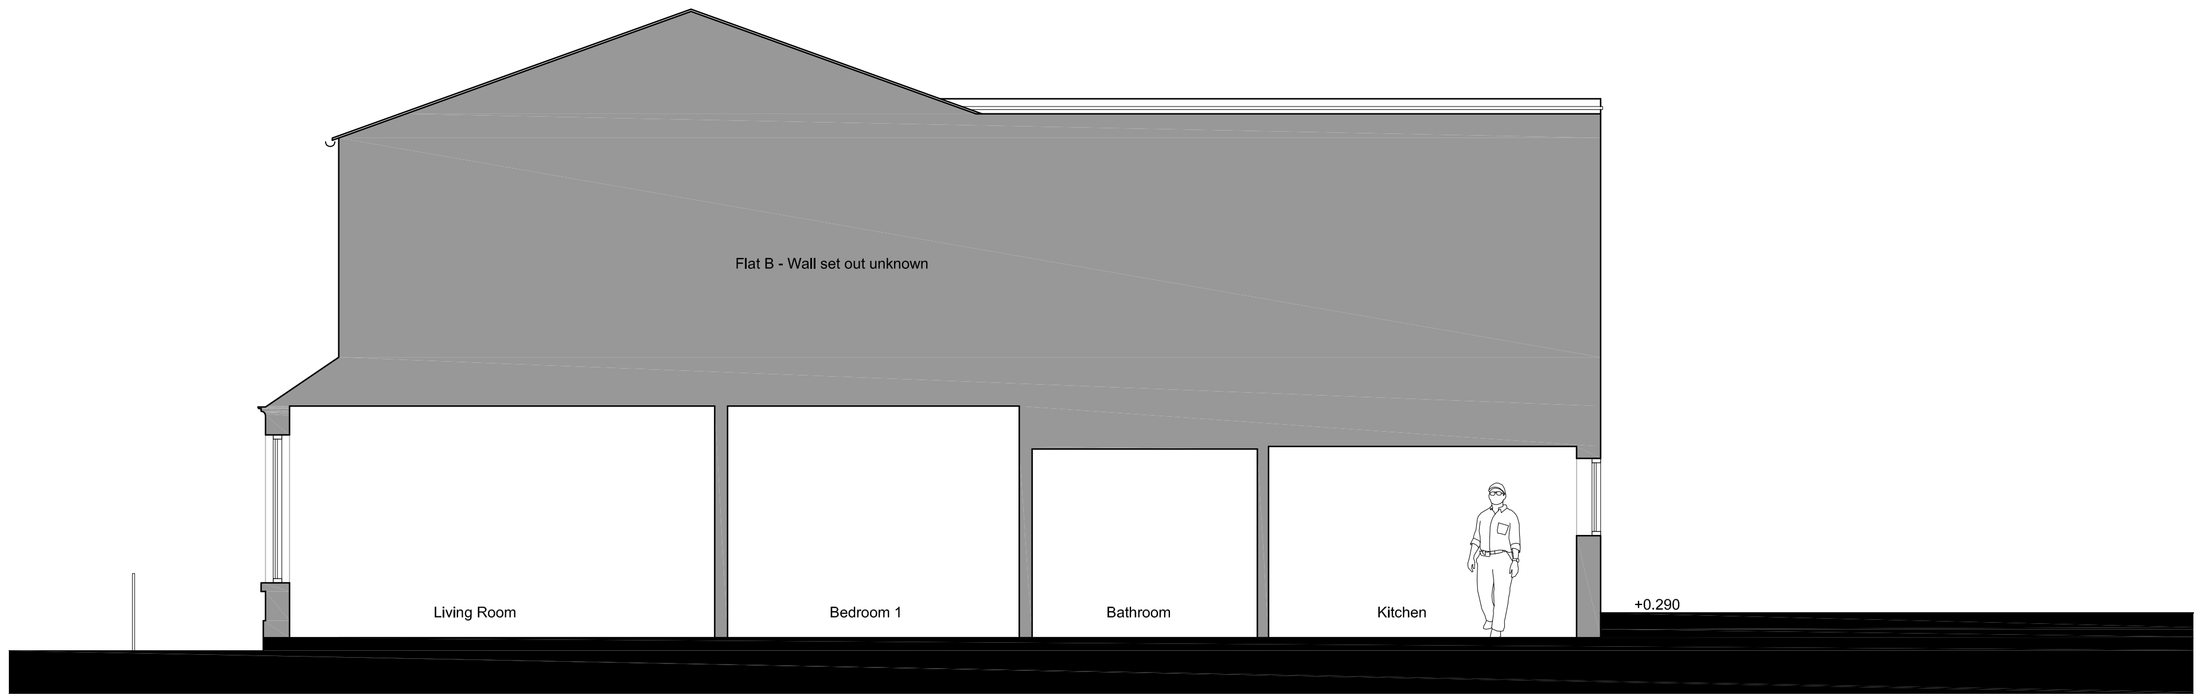

EXISTING SECTION A-A

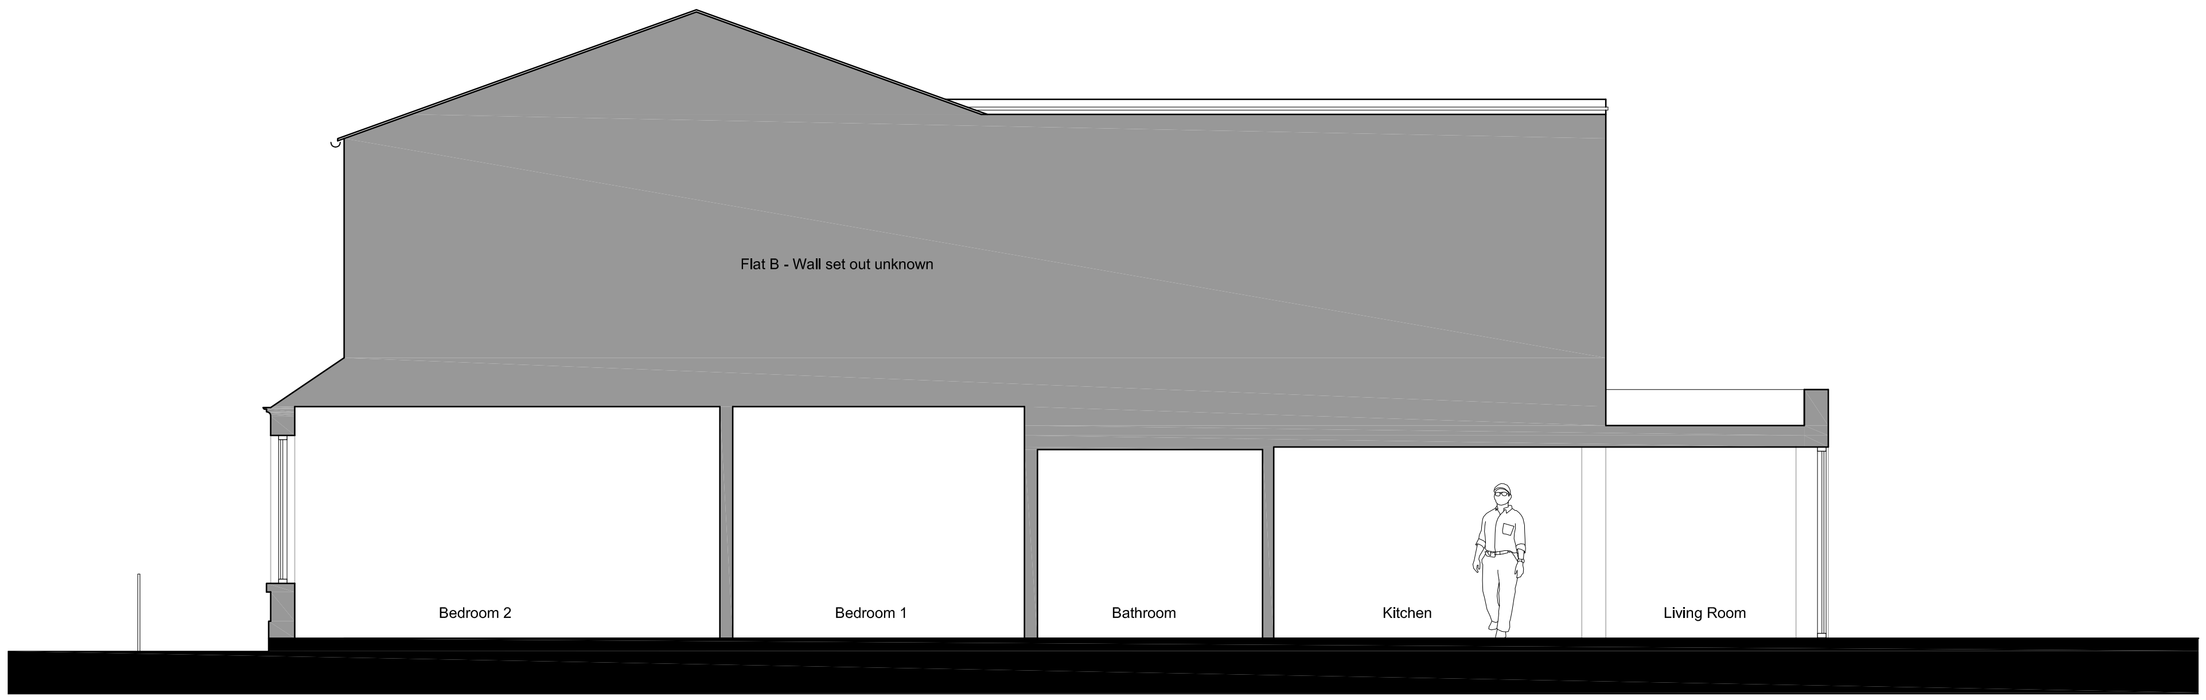

PROPOSED SECTION A-A

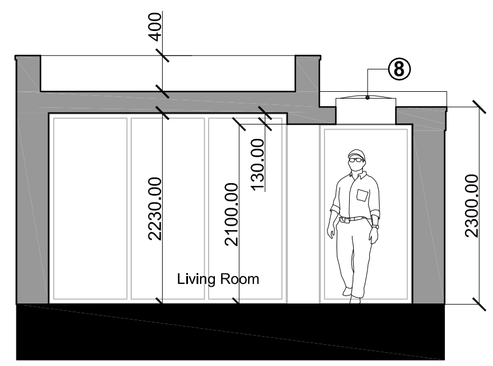

PROPOSED SECTION B-B

C	Side and rear extension height reduced and material update to suit comments obtained from Planners.	09.03.16	KS
B	Updated generally	16.12.15	KS
A	Parapet roof added to rear extension, ceiling height amended to suit. External window / doors amended.	15.12.15	KS
REV	DESCRIPTION	DATE	BY

CLIENT
Mr L. Keyes

PROJECT
1 Marlborough Road

DRAWING TITLE
Existing & Proposed Sections

SCALE
1:50 @ A1

DATE
03_02_15

PROJECT
105

DRAWING NUMBER
AR_040_003_C