

©Hilary Dunford Architect
The copyright of this drawing is the property of the author.
The drawing has been issued to the client for reference purposes only .
Any misuse or amendment of any kind what so ever is not the responsibilty
of the author.
The information on this CAD f le in good faith, and the authors cannot and will not
be held responsible for any unauthorized or unapproved use.
Any party wishing to use the contents as part of or incorporated within other
documents issued in any amended form, must obtain prior agreement
to such use and to any changes from the authors. Licence fees may be chargeable.

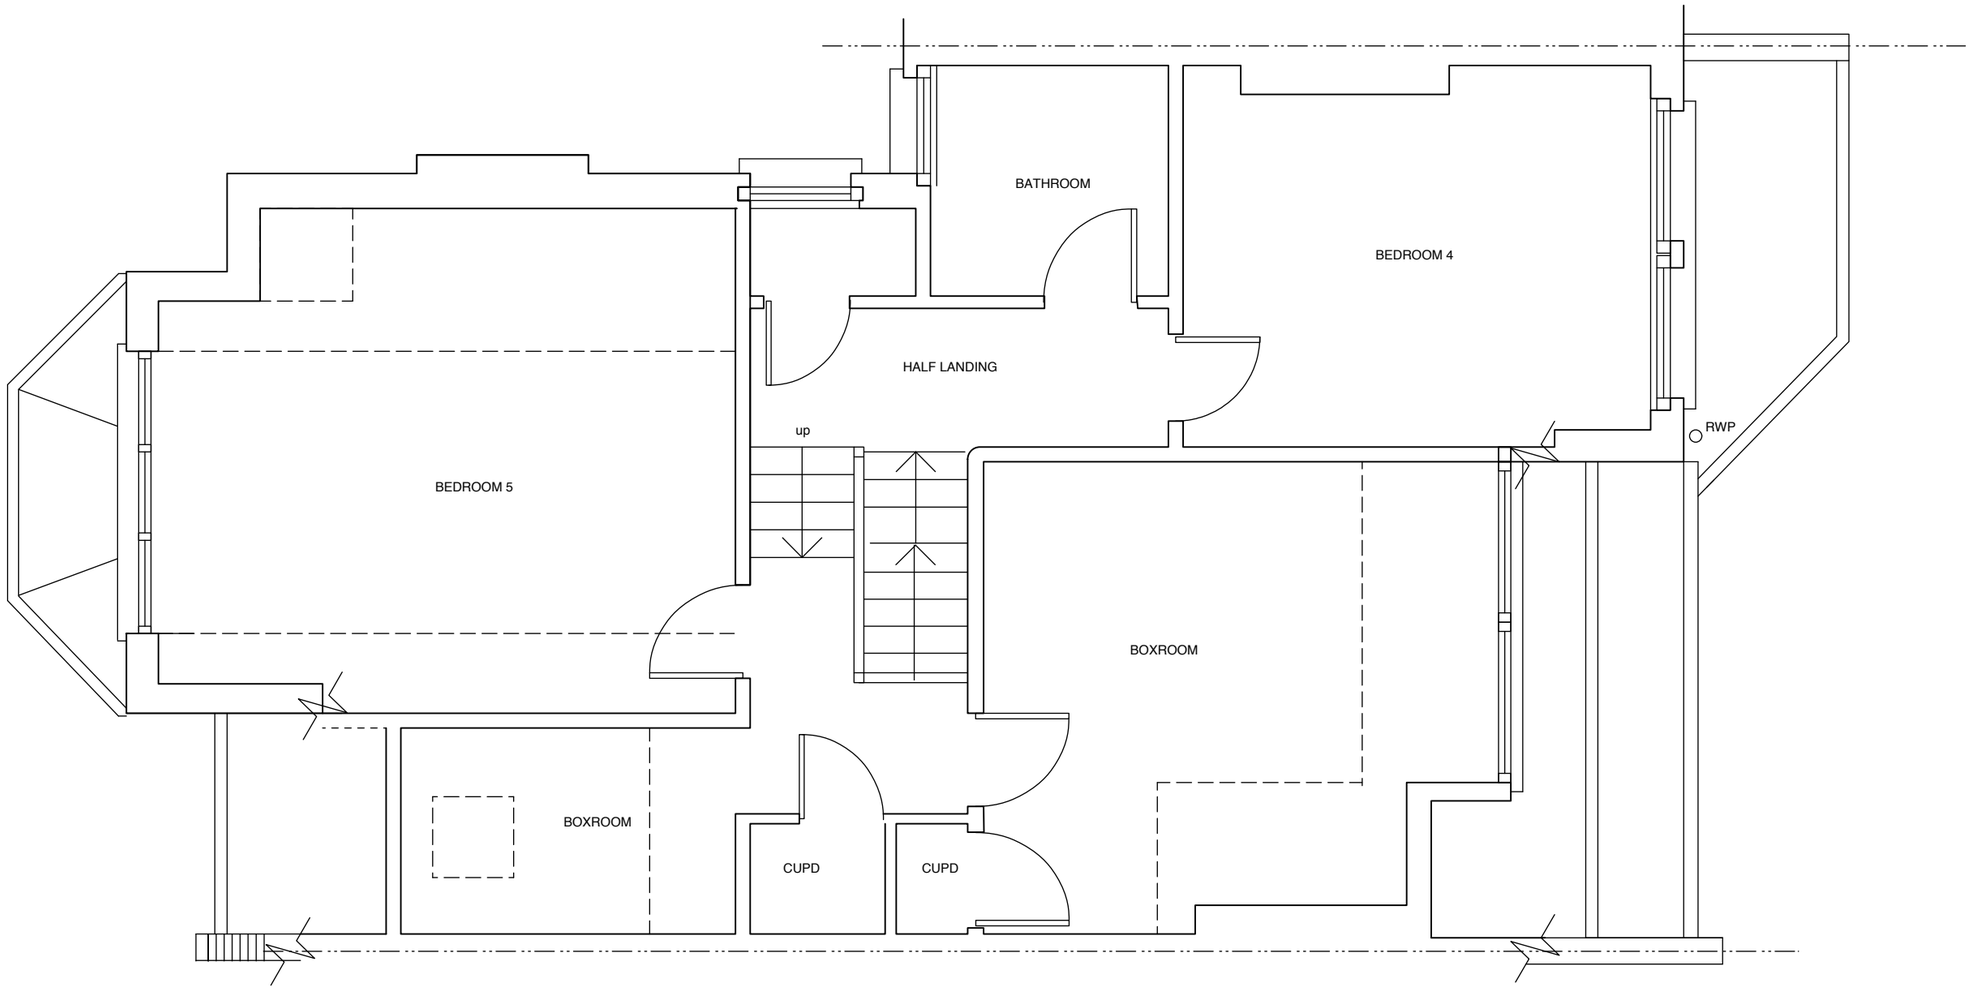

SECOND FLOOR PLAN

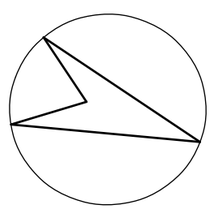



HILARY DUNFORD ARCHITECT
SUITE 36, 119 HIGHGATE ROAD
LONDON NW5 1TR
+44 (0)7970 271 344
hilary.dunford@mac.com

48 TALBOT ROAD
LONDON N6

SECOND FLOOR PLAN
AS EXISTING

DRWG NO. 935 - 13
Scale 1:50 @ A3 sheet size
Date 12-01-2016