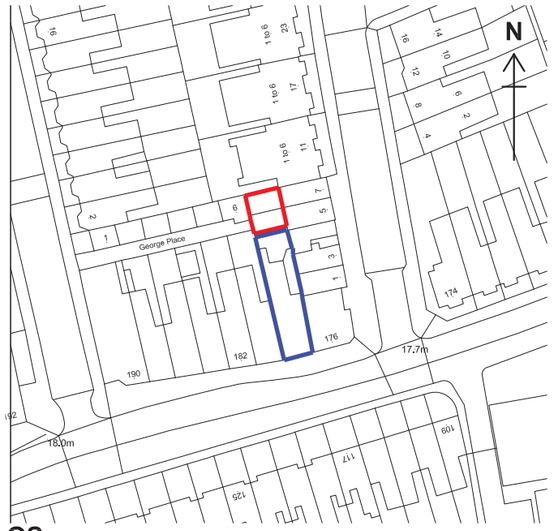

OS
Scale 1: 1250

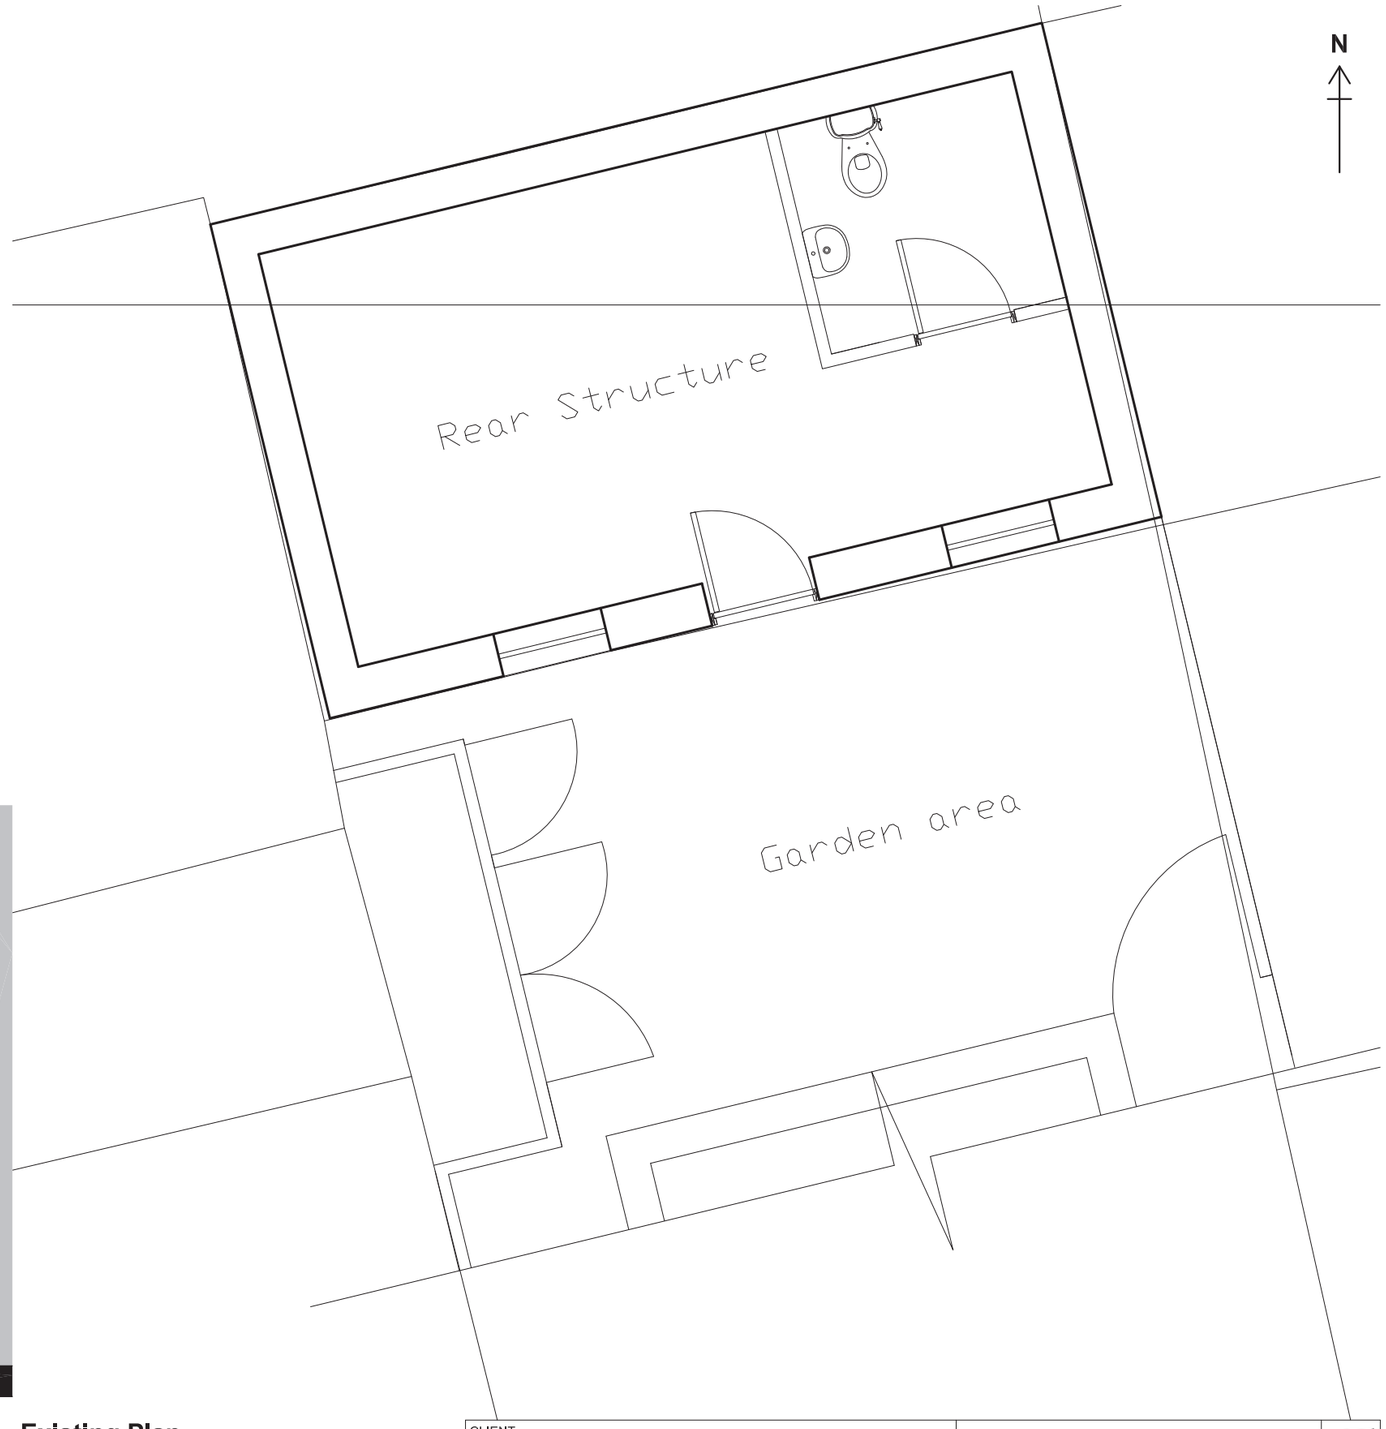



Existing Elevation

Existing Plan



CLIENT	**Mr Ademosu**			
PROJECT	**Rear of 178 Philip Lane**			
DRWG NAME	**Existing Plan and Elevation**		SCALE 1:1250&1:50@A3	DATE **Jan 2016**
DRWG No	**512-01**	REVISION No	DRAWN **HY**	CHECKED BY **T.O**

TERI OKORO CHARTERED ARCHITECTS
ARCHITECTURE * PROJECT MANAGEMENT
1A GATWARD CLOSE, LONDON N21 1AS
TEL 0208 360 8457 FAX 0208 360 7462

© 2013 email: teri@toca-uk.com

toca