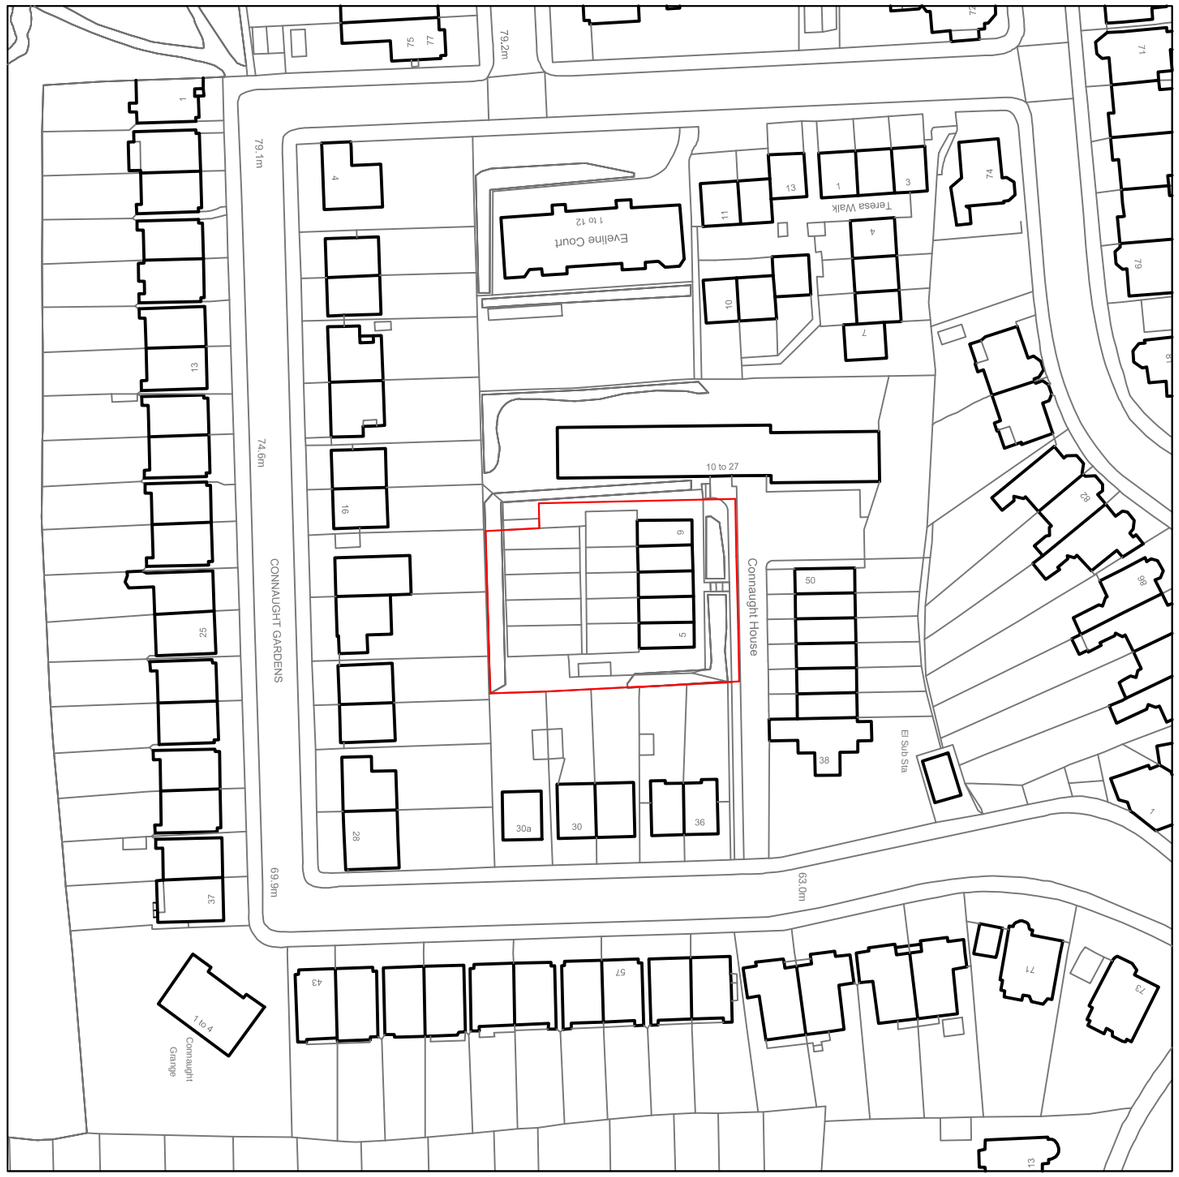

LOCATION PLAN

0 @1:1000 20m

wolff architects

london office
16 lambton place, notting hill,
london, w11 2sh
t +44(0)207 229 3125
oxford office
chandos yard, 83 bicester road,
long crendon, hp18 9ee
t +44(0)184 420 3310
e info@wolffarchitects.co.uk
www.wolffarchitects.co.uk

This drawing is protected under Copyright and at no time should any portion of this drawing be reproduced or copied without the permission of the Architect (Design Copyright Act 1968). This drawing must not be used for purposes other than that for which it is provided. It is supplied without liability for any errors or omissions. Drawings only to be scaled for planning application purposes, all dimensions to be checked on site. All drawings subject to Statutory Authority Approval.

no:	revision:	by:	ckd:	date:
0	First Issue	EW	NS	18.12.14

drawing status: PLANNING

project: Connaught House Highgate, N10 3LH

dwg title: Location Plan

date: 18.12.14

scale: 1:1000 @A3

dwg no: 1403-PL-201

revision: -