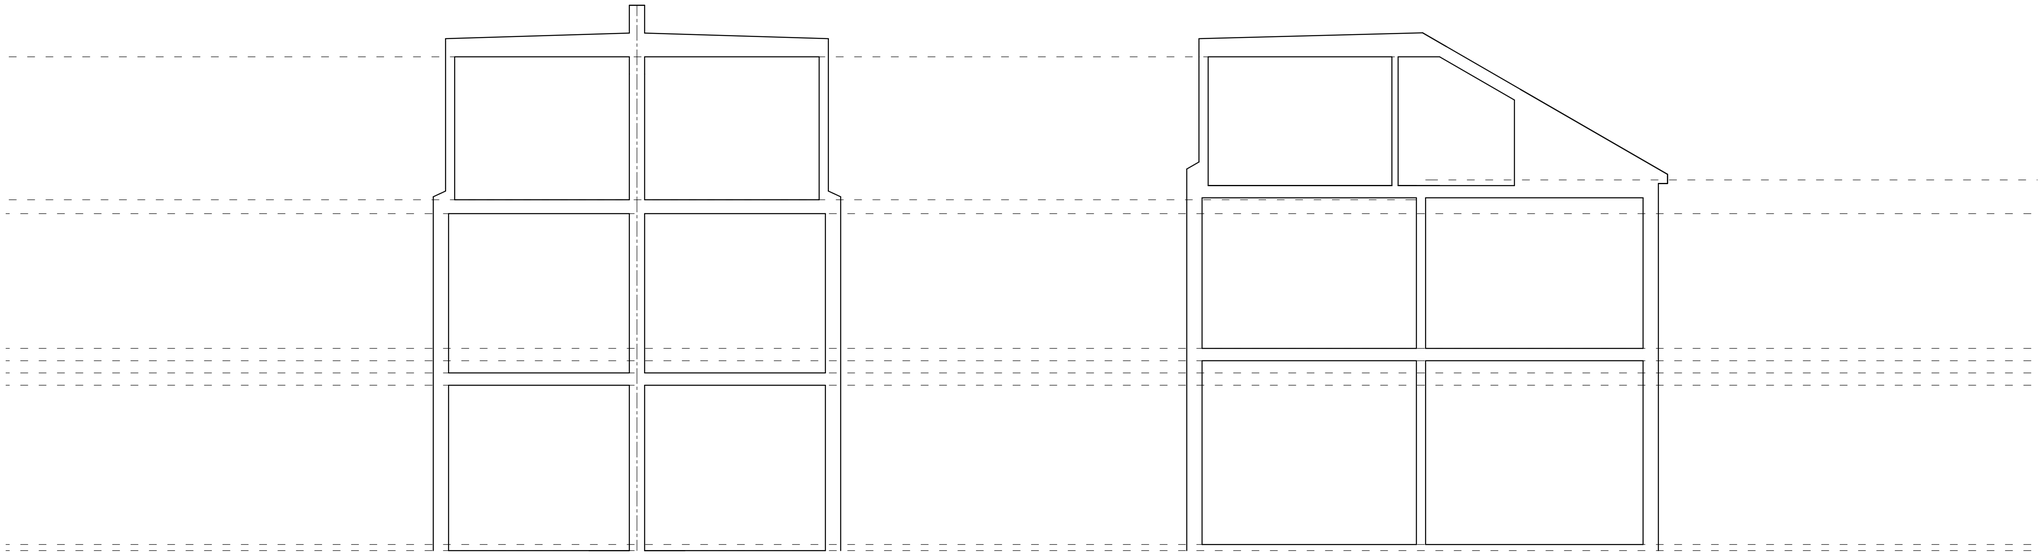


EXISTING SECTION B-B

EXISTING SECTION A-A

GENERAL NOTES

1. THE CONTRACTOR MUST CHECK ALL DIMENSIONS ON SITE BEFORE COMMENCING WORK
2. ANY DISCREPANCIES MUST BE IMMEDIATELY BROUGHT TO THE ATTENTION OF THE DESIGNER
3. ALL WORK MUST CONFORM TO CURRENT BUILDING REGULATIONS, BRITISH STANDARDS & CODES OF PRACTICE AND NHBC STANDARDS
4. THESE DRAWINGS ARE TO BE READ IN CONJUNCTION WITH ALL RELEVANT DESIGNER, ENGINEER OR SPECIALIST DRAWINGS AND SPECIFICATIONS
5. ALL DIMENSIONS ARE IN MILLIMETERS UNLESS STATED OTHERWISE
6. ALL MATERIALS ARE TO BE USED AND INSTALLED IN STRICT COMPLIANCE WITH THE RELEVANT MANUFACTURER'S RECOMMENDATIONS
7. THE CONTRACTOR IS RESPONSIBLE FOR PROVIDING ALL NECESSARY TEMPORARY SUPPORT TO THE BUILDING AND ANY ADJACENT STRUCTURES

HATCH/LINE LEGEND

concrete
brickwork
blockwork
demolish
above or beyond
boundary
drain
insulation/ stud partition

REVISION	DESCRIPTION	DATE

DAVID BALKIND DESIGN
12 Oak Close, Sutton, SM1 3LQ
T: 07790 443798
E: info@davidbalkind.com
W: www.davidbalkind.com

Location

110-112 PHILIP LANE
LONDON
N15 4JL

Drawing title

GENERAL ARRANGEMENT OF EXISTING

Date	Scale
22/01/15	1:50@A1

Job no.	Dwg no.	Revision
317	103	-

1:50 0m 5m
1:100 0m 10m
1:200 0m 20m
1:500 0m 50m