

EXISTING FRONT ELEVATION

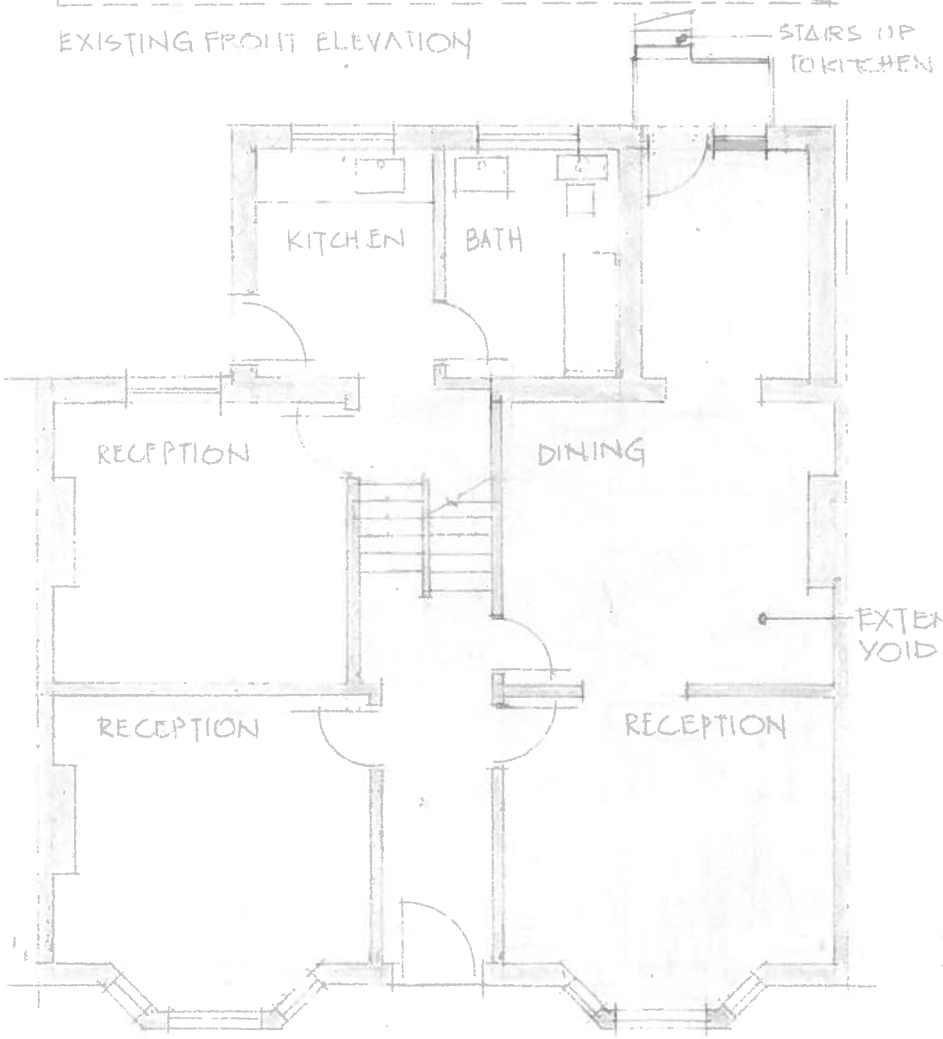



GROUND FLOOR PLAN

SITE: 2 HOLMDALE TERRACE
LONDON N15

EXISTING GROUND FLOOR AND FRONT ELEVATION
DRAWING NO 3002/01A
SCALE 1:100 M.

SITE: 2 HOLMDALE TERRACE
LONDON N15

EXISTING MEZZANINE AND FIRST FLOOR AND REAR ELEVATION

DRAWING NO 3002/02 A

SCALE 1:100M.



REAR ELEVATION



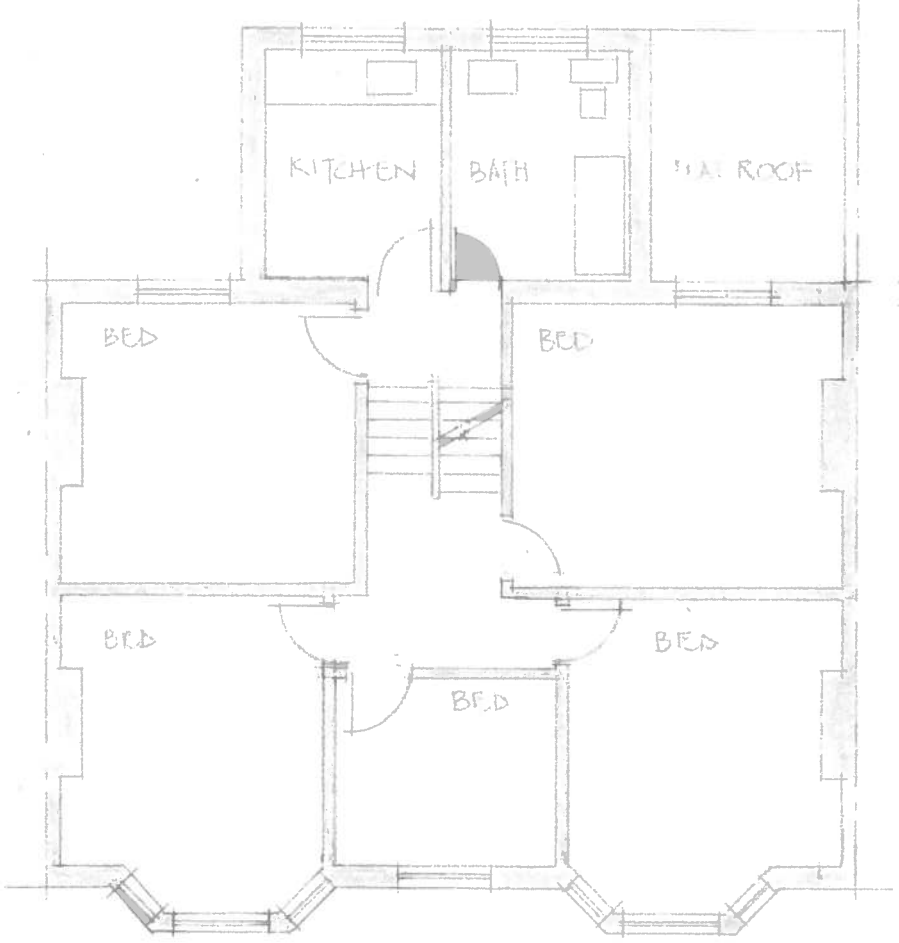

FIRST FLOOR

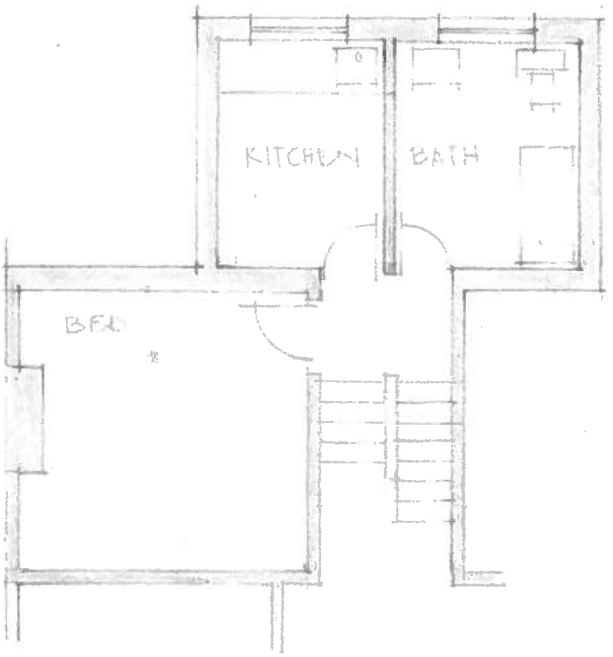

MEZZENINE FLOOR

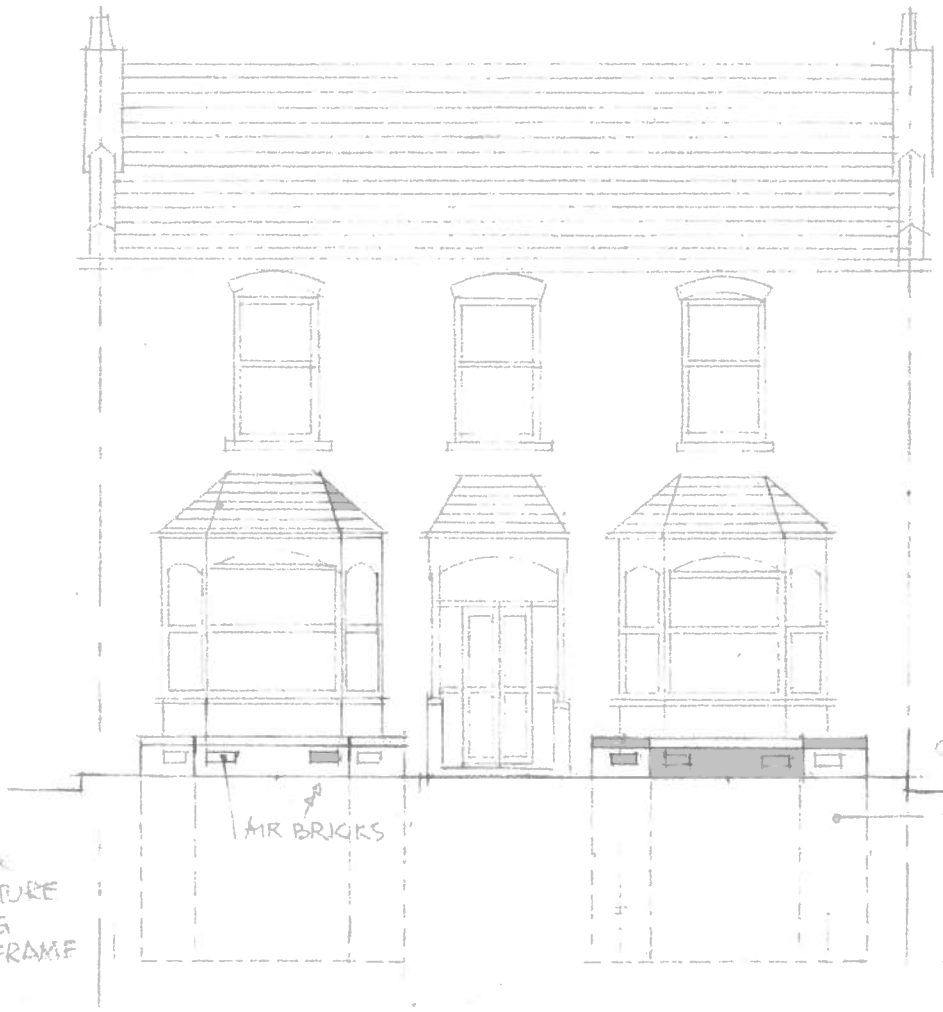

SITE: 2 HOLMDALE TERRACE
LONDON N 15

PROPOSED FRONT ELEVATION AND EXISTING SUB-BASEMENT

DRAWING 3002/03A

SCALE 1:100 M

1 2 3 4 M

NOTE:
BRICKWORK & STONE FEATURE INCLUDING TIMBER FRAME TO MATCH EXISTING

VENT SHAFTS TO BE CONSTRUCTED IN MATCHING BRICKS - 75MM REINFORCED CONCRETE COVER

PROPOSED FRONT ELEVATION

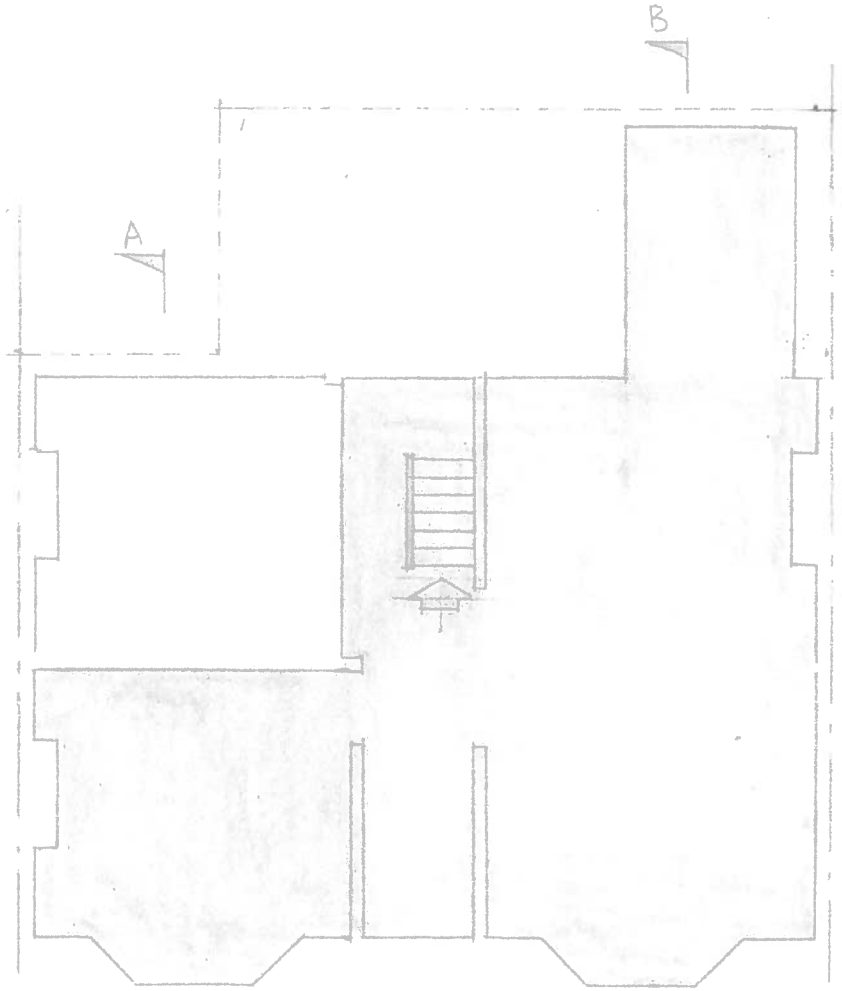

EXISTING SUB-BASEMENT [2200MM CLEAR HEIGHT]

A B

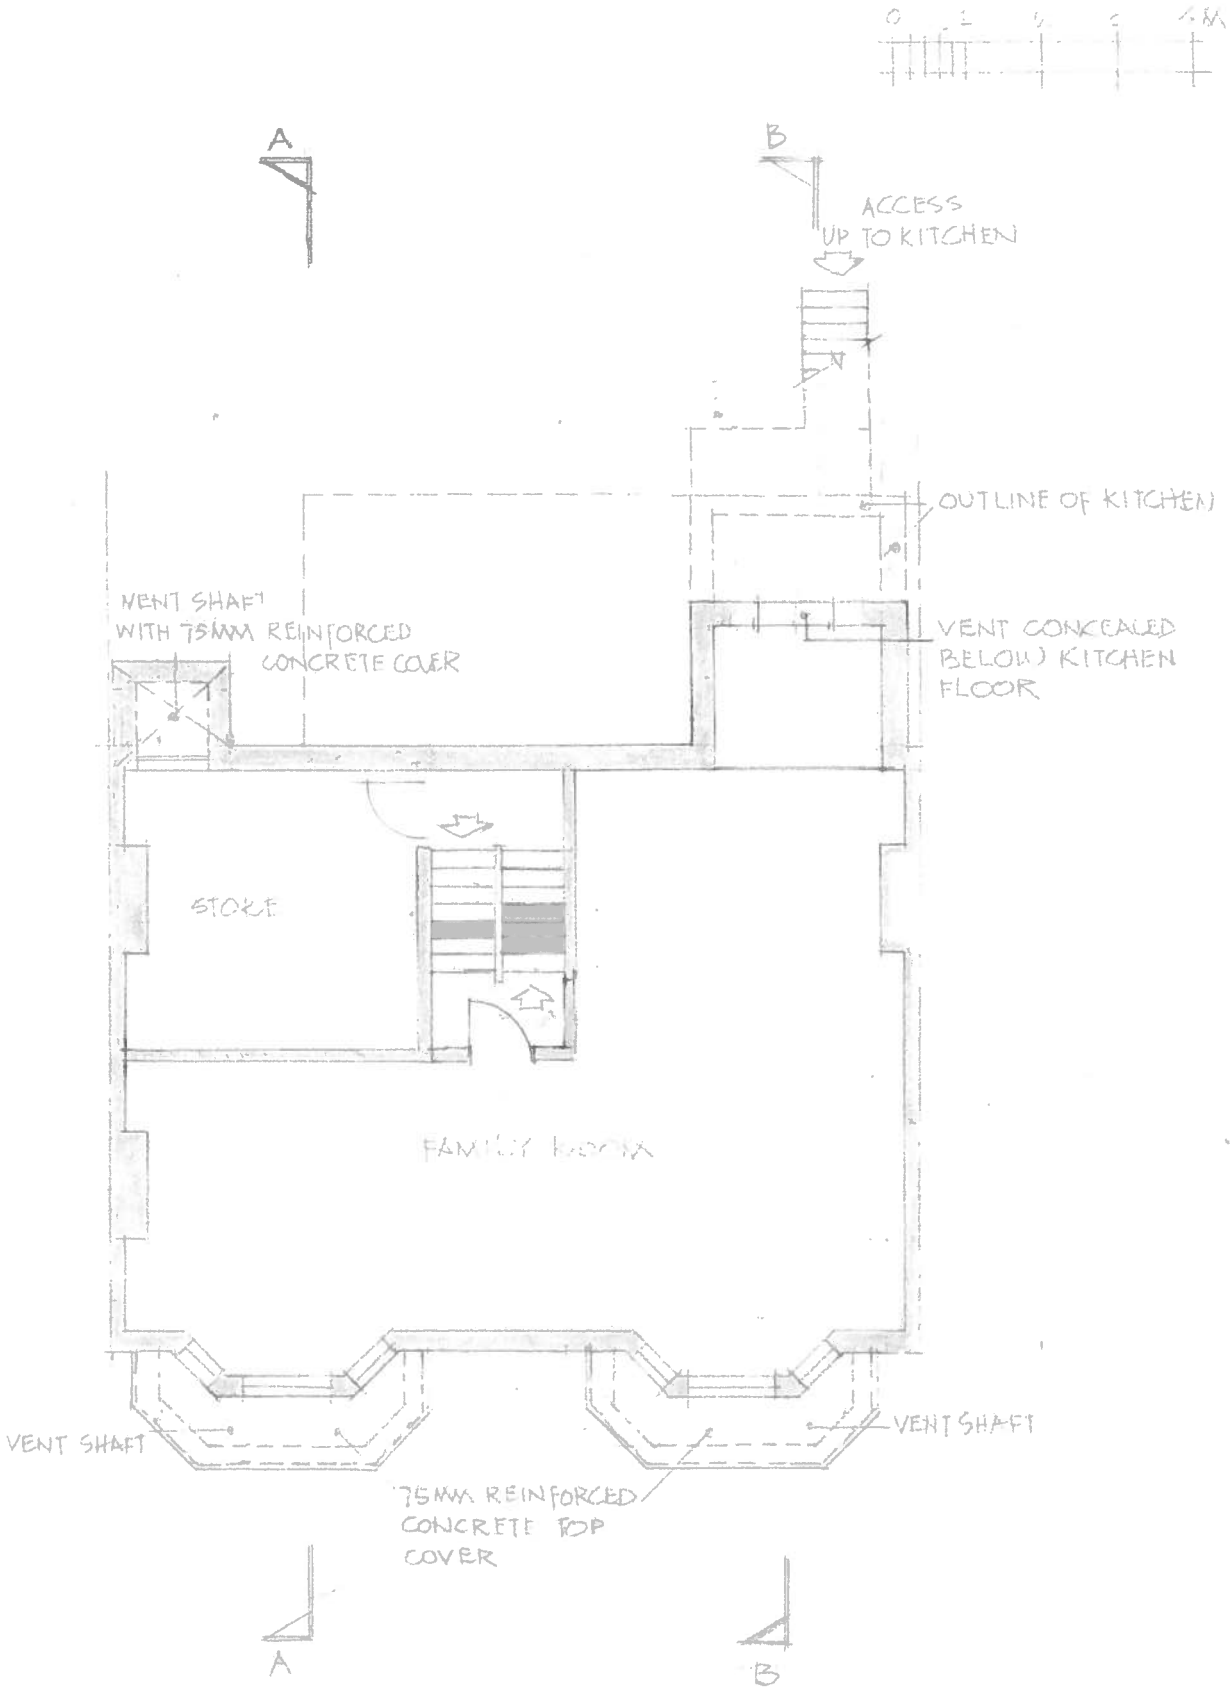

SITE: 2 HOLMDALE TERRACE
LONDON N15

PROPOSED BASEMENT EXTENSION

DRAWING NO 3002/04 A

SCALE 1:100 M

SITE 2 HOLMDALE TERRACE
LONDON N15

PROPOSED BASEMENT
EXTENSION

DRAWING NO 3002/05A
SCALE 1:100M

EXISTING SECTION

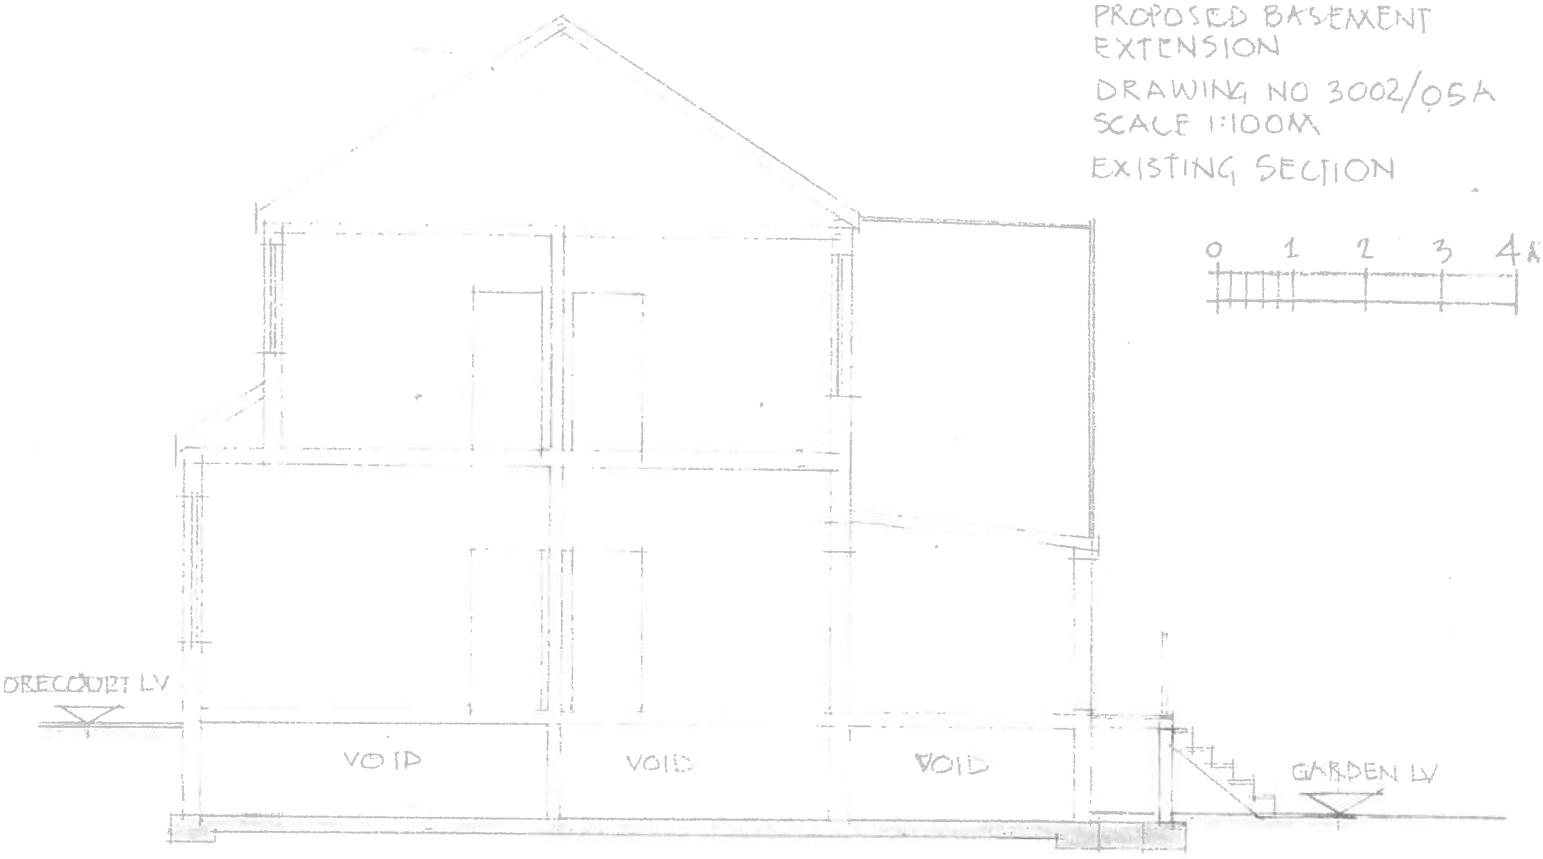

SECTION B-B

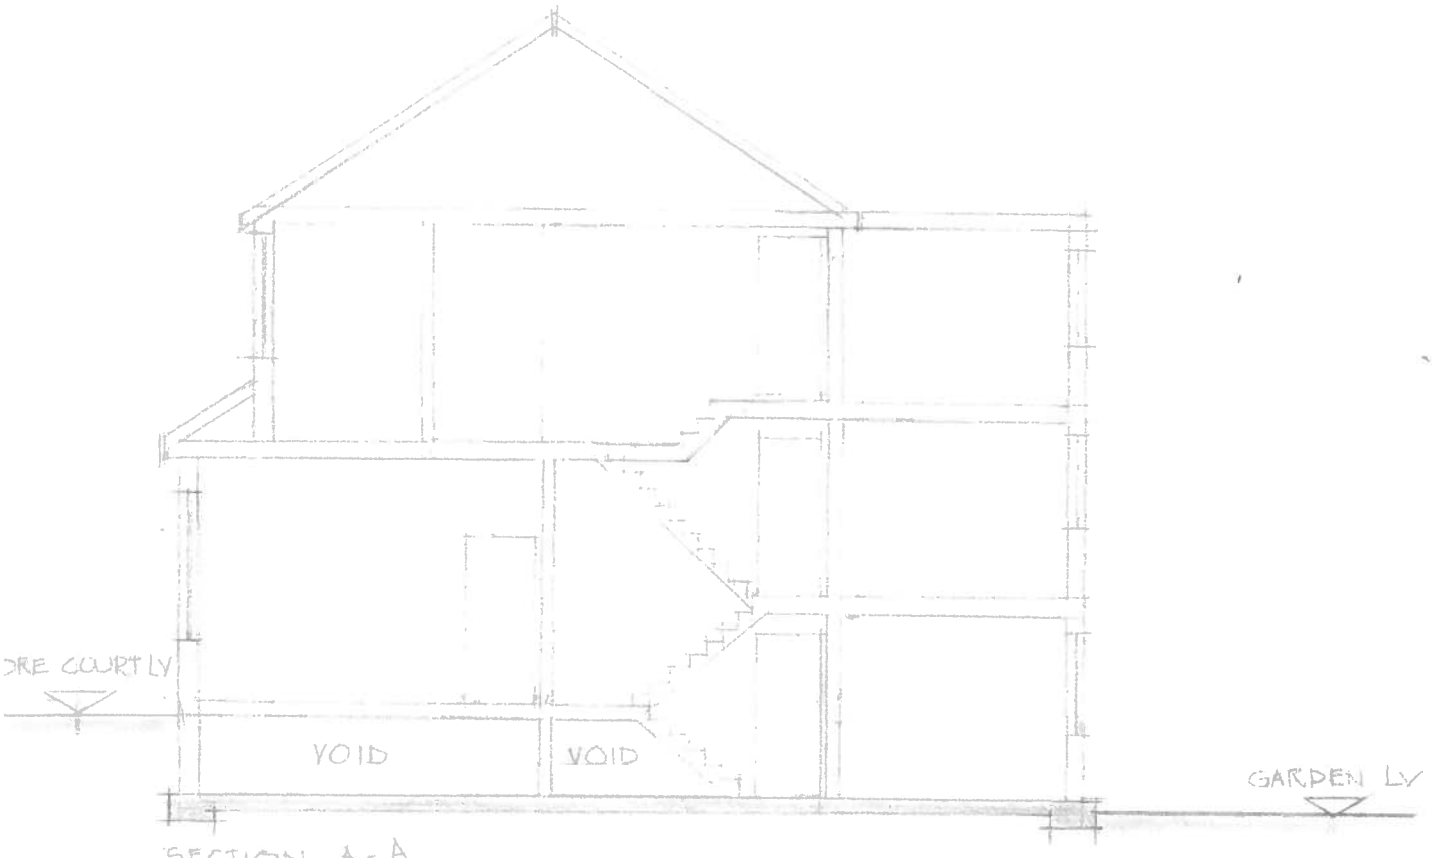

SECTION A-A

SITE 2 HOLMDALE TERRACE
LONDON N15
PROPOSED BASEMENT
EXTENSION
DRAWING NO 3002/06A
SCALE 1:100M

0 1 2 3 4M

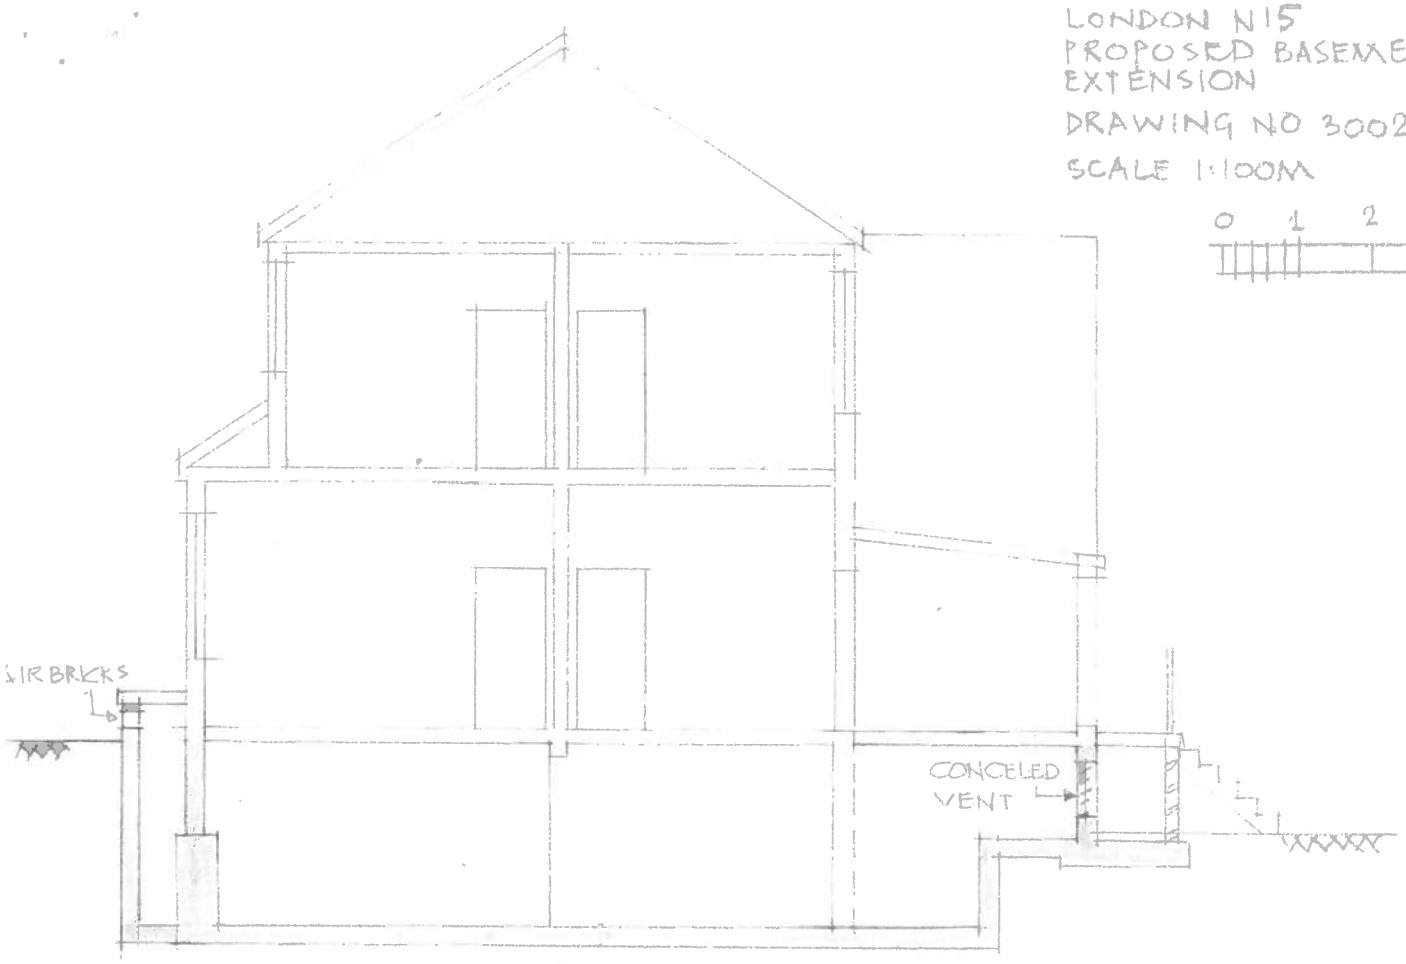

PROPOSED SECTION B-B.

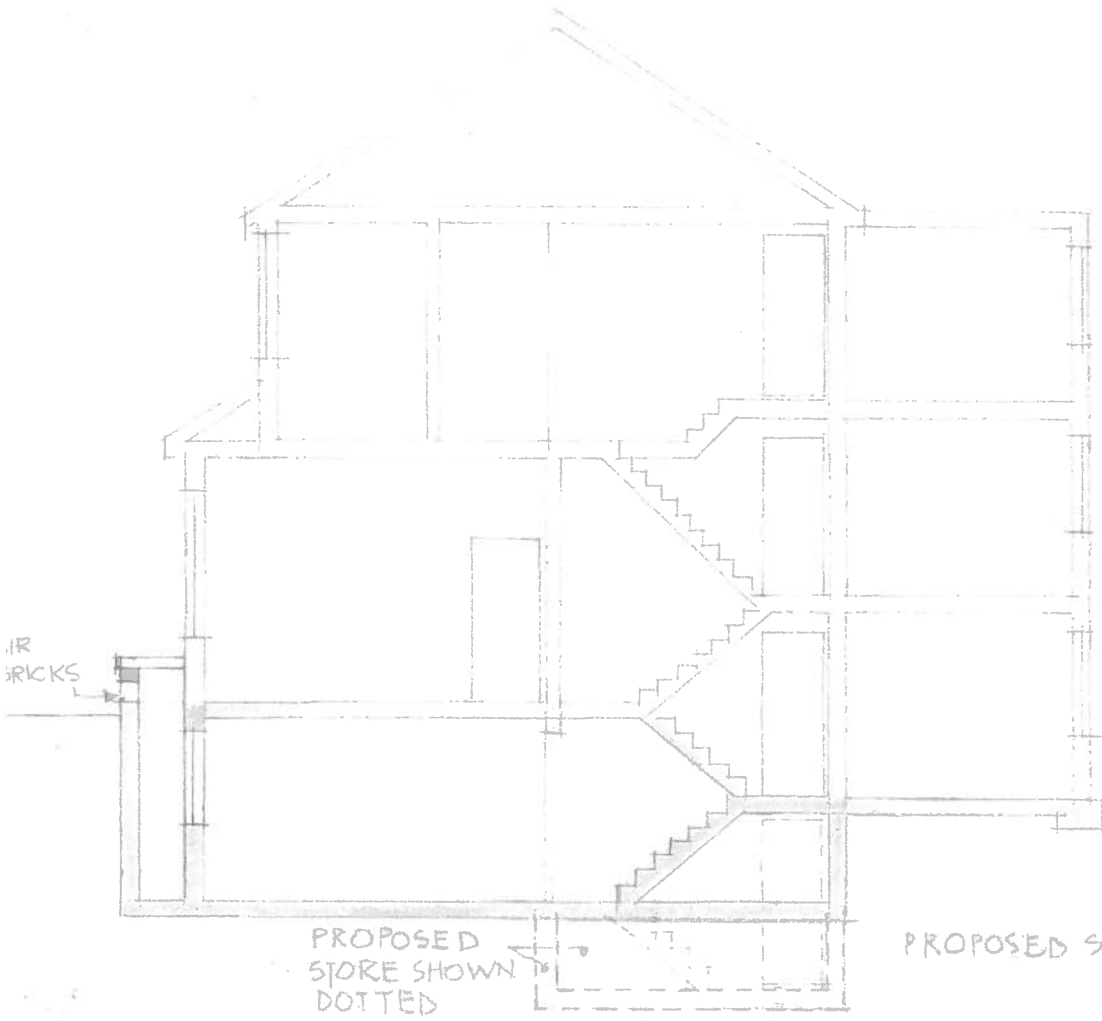

PROPOSED SECTION A-A.

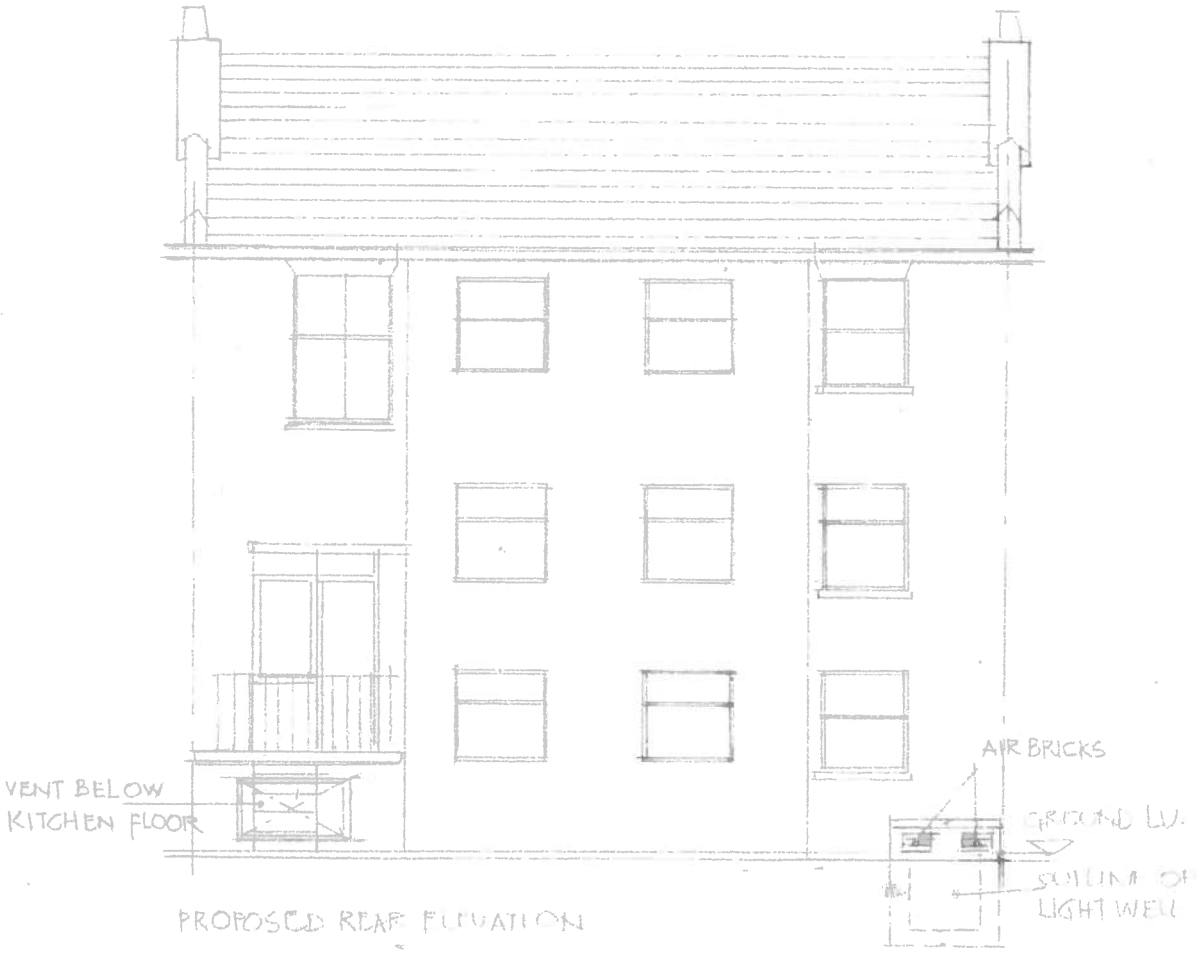

PROPOSED REAR ELEVATION

SITE - 2 HOLMDALE TERRACE N15
PROPOSED BASEMENT EXTENSION
PROPOSED REAR ELEVATION
DRAWING NO 3002/07 SCALE 1:100A

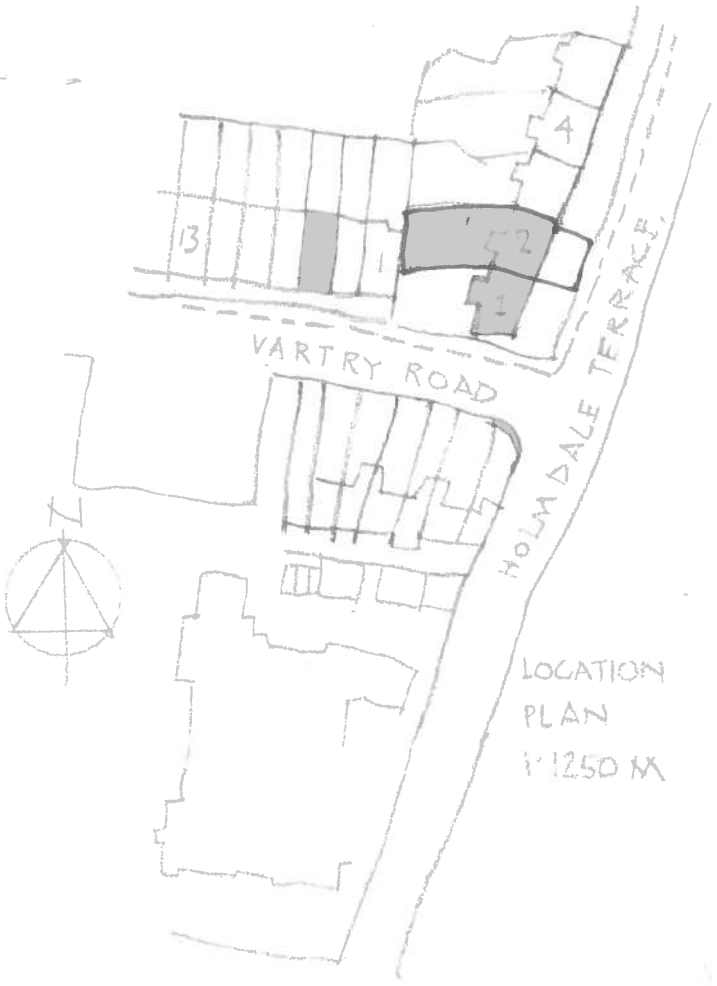

LOCATION
PLAN
1:1250 M