
PROPOSED 2ND FLOOR TIMBERS
No 271

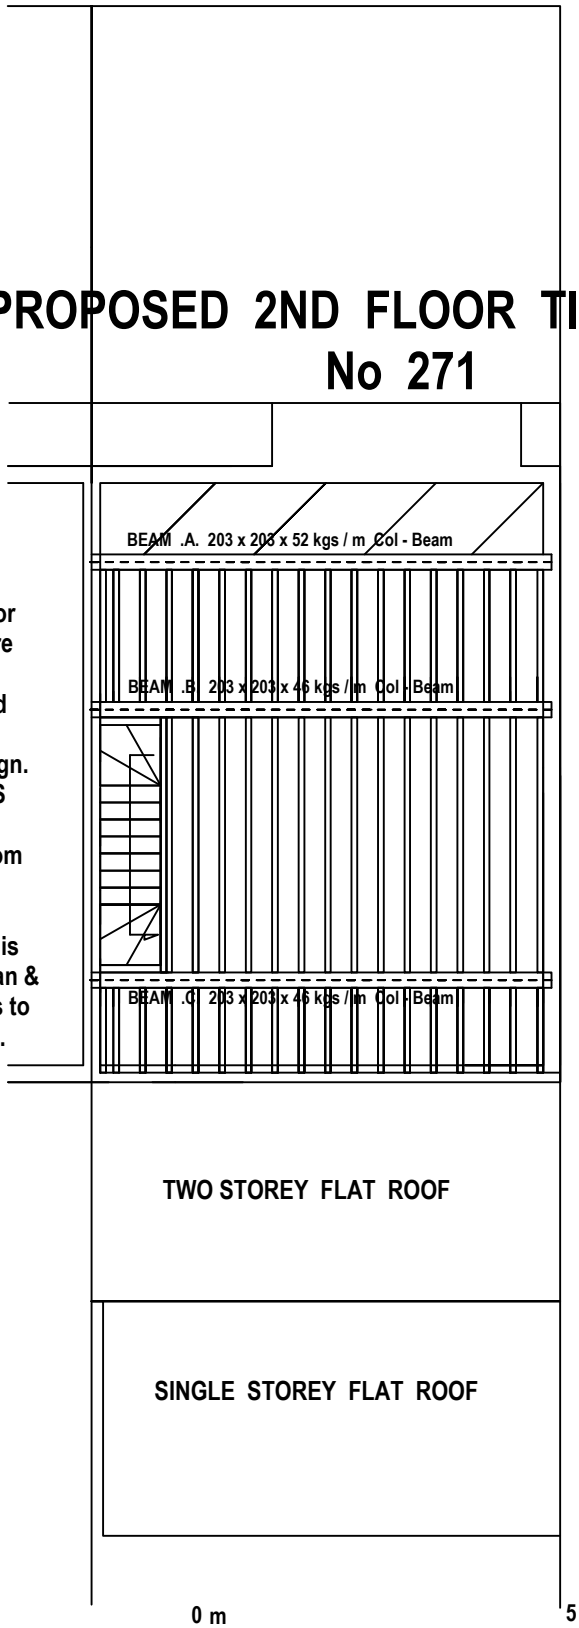

NOTE :
The ground & 1st floor lateral spine walls are displaced & therefore can not be considered as loadbearing walls in the loft floor design.
NEW FLOOR BEAMS A, B, & C have continuous spans from flank gable wall to existing party wall.
The ridge beam .D. is also a continuous span & has no chimney flues to interfere with support.

J MORGAN PLANS
07850373274
anywhereplans@aol.co.uk

.

MR & MRS JAGDISH PATEL
PROJECT AT
271 LORDSHIP LANE,
LONDON N17 6AA

.

PROPOSED LOFT CONVERSION

.

SCALE 1 : 100 on A4
12 - DEC - 2015