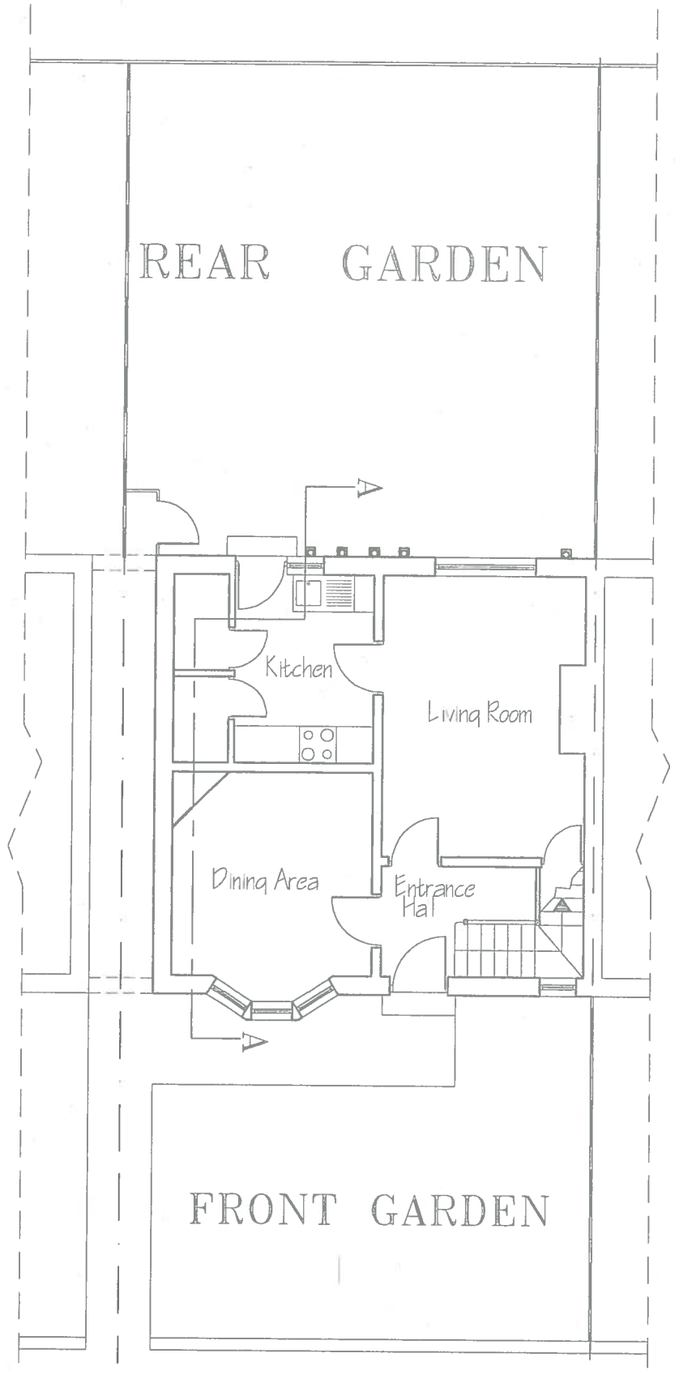

Existing Ground Floor Plan

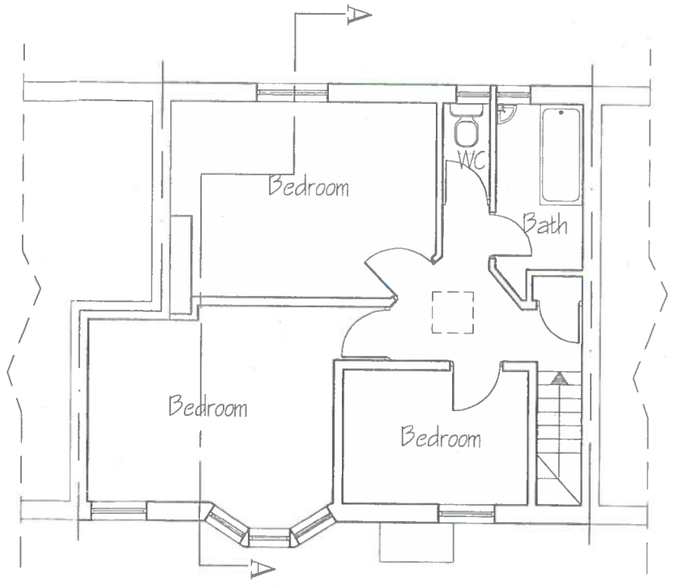

Existing First floor plan

5000

A3 PAPER SIZE
SCALE 1:100

All dimensions to be checked on site
All dimensions in millimetres
Do not scale off this drawings

THIS DRAWING REMAINS THE PROPERTY OF MODULE 5 ASSOCIATES AND SHOULD NOT BE COPIED OR ITS CONTENTS DIVULGED WITHOUT PRIOR CONSENT

Notes:

Revision	Description	Date

MODULE 5 ASSOCIATES
Flat 5, Clive Lloyd House,
90 Woodlands Park Rd
London N15 3SE

E-mail fadejumo@hotmail.com; m5associates@yahoo.com
Mobile: 07950 776228

Client: MR. CHARLES DAVIS

Project: 134 The Roundway,
Tottenham, London N17 6LZ

Job Title: PROPOSED LOFT CONVERSIONS AND REAR SINGLE STOREY EXTENSION

Drawing Title: EXISTING GROUND AND FIRST FLOOR PLANS

Drawing No	MFA/16/CD/01	Revision	
Date	January 2016	Scale	1:100
Drawn by		Approved by	

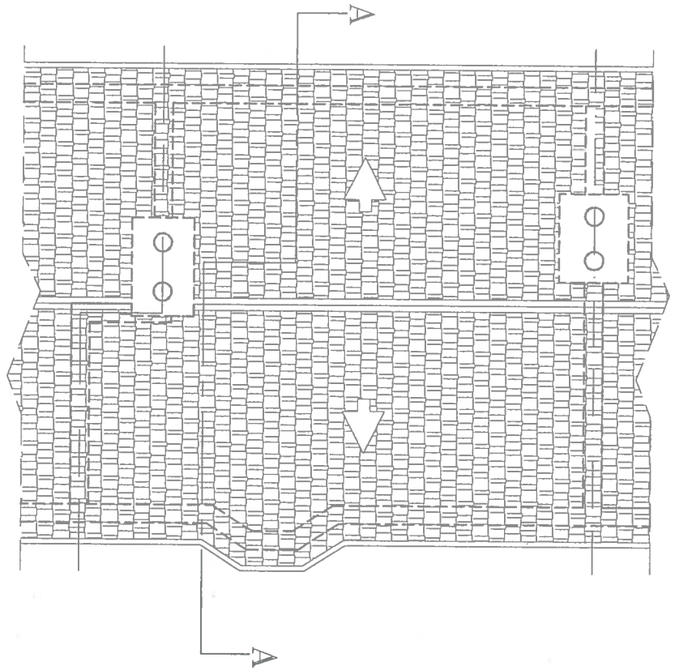

Existing Roof Plan



Existing Section A–A

5000

A3 PAPER SIZE
SCALE 1:100

All dimensions to be checked on site
All dimensions in millimetres
Do not scale off this drawings

THIS DRAWING REMAINS THE PROPERTY OF MODULE 5 ASSOCIATES AND SHOULD NOT BE COPIED OR ITS CONTENTS DIVULGED WITHOUT PRIOR CONSENT

Notes:

Revision	Description	Date

MODULE 5 ASSOCIATES
Flat 5, Clive lloyd House,
90 Woodlands Park Rd
London N15 3SE

E-mail: fadejumo@hotmail.com; m5associates@yahoo.com
Mobile 07950 776228

Client: *MR. CHARLES DAVIS*

Project: 134 The Roundway,
Tottenham, London N17 6LZ

Job Title: *PROPOSED LOFT CONVERSIONS AND REAR SINGLE STOREY EXTENSION*

Drawing Title: *EXISTING ROOF PLAN AND SECTION A–A*

Drawing No	Revision
MFA/16/CD/02	
Date: *January 2016*	Scale: *1:100*
Drawn by:	Approved by:



Existing Front Elevation



Existing Rear Elevation

5000

A3 PAPER SIZE
SCALE 1:100

All dimensions to be checked on site
All dimensions in millimetres
Do not scale off this drawings

THIS DRAWING REMAINS THE PROPERTY OF MODULE 5 ASSOCIATES AND SHOULD NOT BE COPIED OR ITS CONTENTS DIVULGED WITHOUT PRIOR CONSENT

Notes:

Revision	Description	Date

MODULE 5 ASSOCIATES
Flat 5, Clive lloyd House,
90 Woodlands Park Rd
London N15 3SE

E-mail fadejumo@hosmail.com; m5associates@yahoo.com
Mobile 07950 776228

Client: *MR. CHARLES DAVIS*

Project: 134 The Roundway,
Tottenham, London N17 6LZ

Job Title: *PROPOSED LOFT CONVERSIONS AND REAR SINGLE STOREY EXTENSION*

Drawing Title: *EXISTING ELEVATIONS*

Drawing No	Revision
MFA/16/CD/03	
Date: *January 2016*	Scale: *1:100*

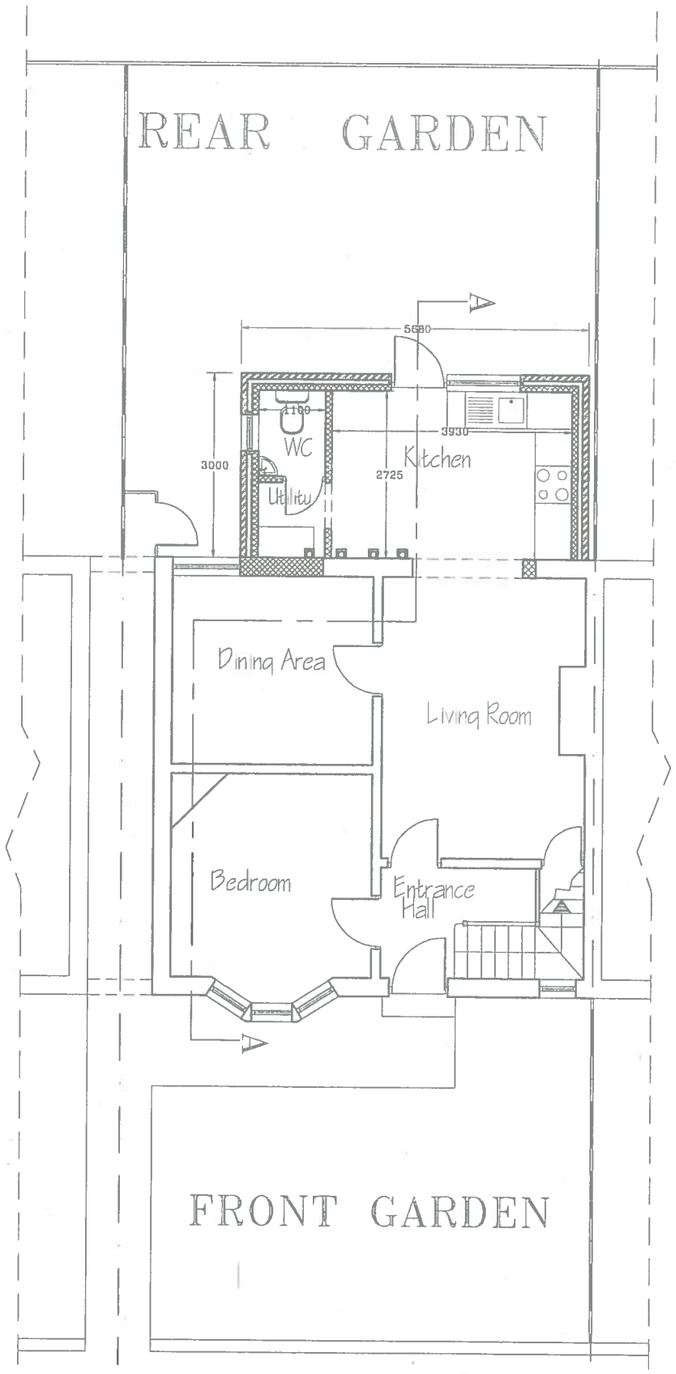

Proposed Ground Floor Plan

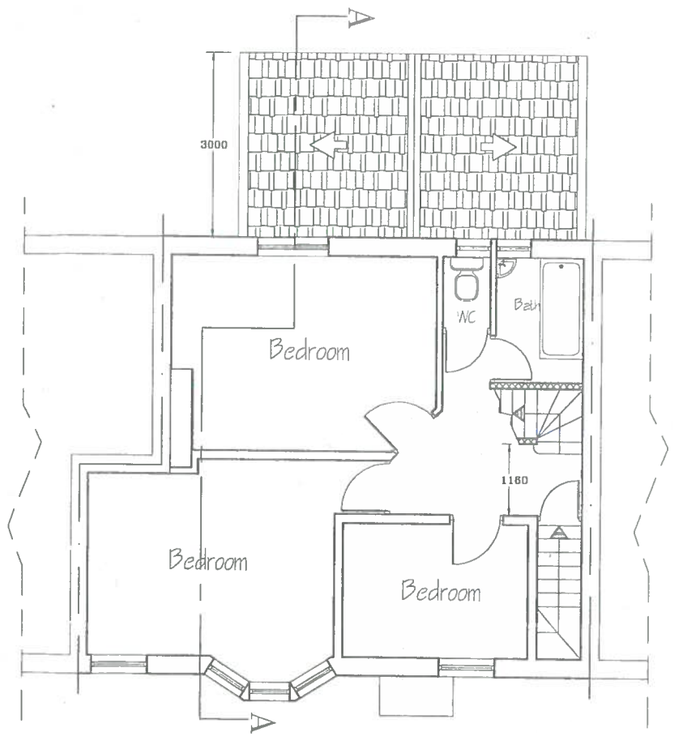

Proposed First floor plan

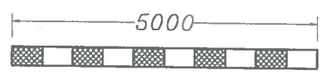

A3 PAPER SIZE
SCALE 1:100

All dimensions to be checked on site
All dimensions in millimetres
Do not scale off this drawings

THIS DRAWING REMAINS THE PROPERTY OF MODULE 5 ASSOCIATES AND SHOULD NOT BE COPIED OR ITS CONTENTS DIVULGED WITHOUT PRIOR CONSENT

Notes:

Revision	Description	Date

MODULE 5 ASSOCIATES
Flat 5, Clive lloyd House,
90 Woodlands Park Rd
London N15 3SE

E-mail: fadejumo@hotmail.com, m5associates@yahoo.com
Mobile 07950 776228

Client: MR. CHARLES DAVIS

Project: 134 The Roundway,
Tottenham, London N17 6LZ

Job Title: PROPOSED LOFT CONVERSIONS AND REAR SINGLE STOREY EXTENSION

Drawing Title: PROPOSED GROUND AND FIRST FLOOR PLANS

Drawing No	Revision
MFA/16/CD/04	
Date: January 2016	Scale: 1:100

Drawn by: Approved by:

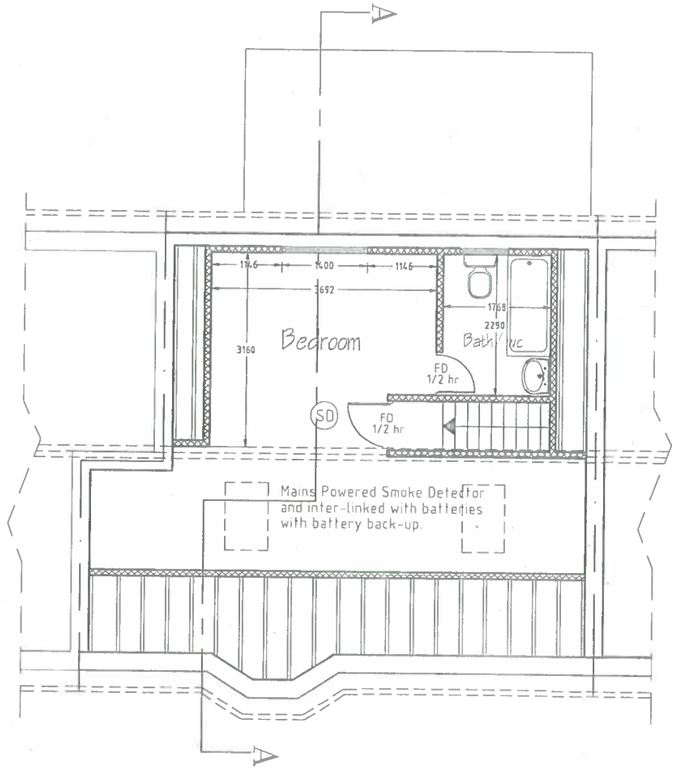

Proposed Loft Plan

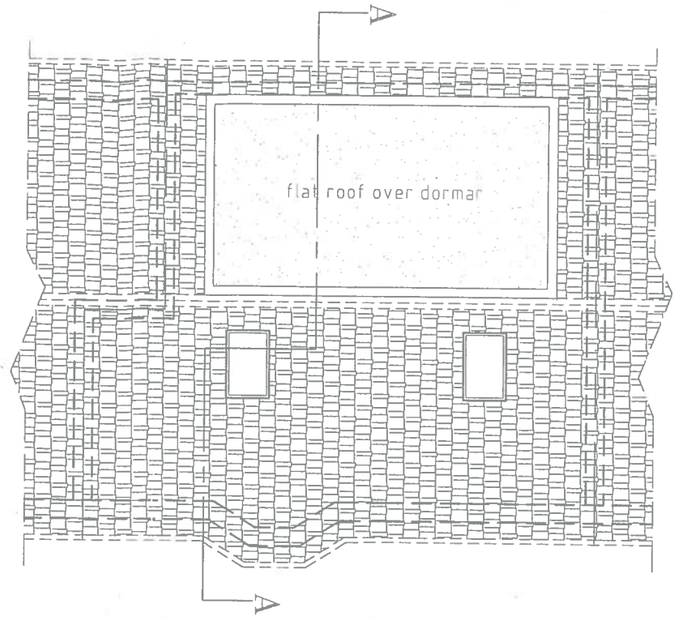

Proposed Roof Plan

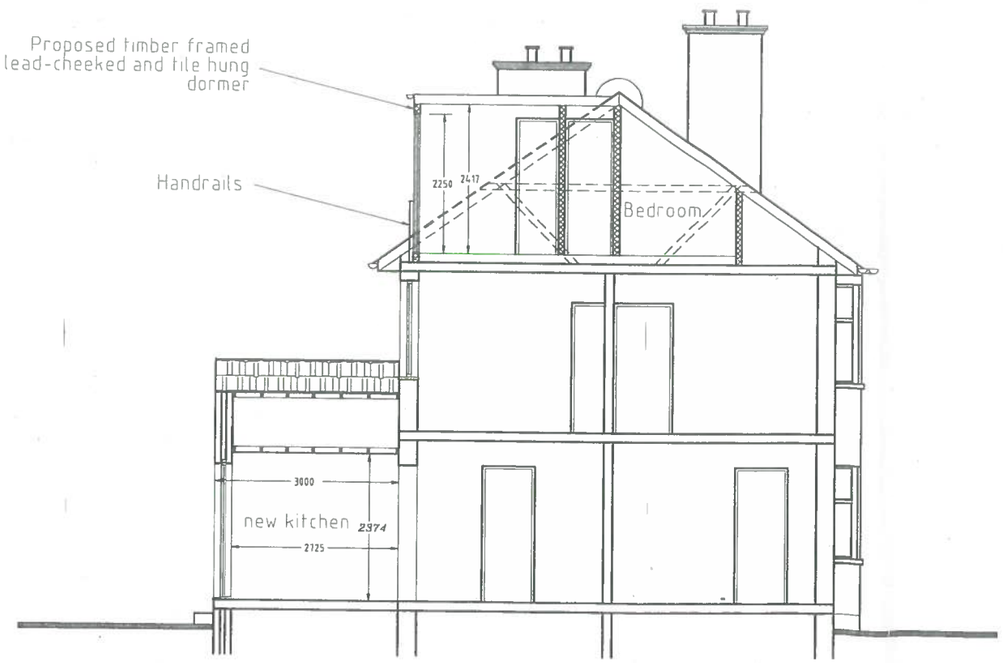

Proposed Section A–A

5000

A3 PAPER SIZE
SCALE 1:100

All dimensions to be checked on site
All dimensions in millimetres
Do not scale off this drawings

THIS DRAWING REMAINS THE PROPERTY OF MODULE 5 ASSOCIATES AND SHOULD NOT BE COPIED OR ITS CONTENTS DIVULGED WITHOUT PRIOR CONSENT

Notes:

Revision	Description	Date

MODULE 5 ASSOCIATES
Flat 5, Clive Lloyd House,
90 Woodlands Park Rd
London N15 3SE

E-mail fadejuro@hotmail.com, m5associates@yahoo.com
Mobile 07950 716228

Client: MR. CHARLES DAVIS

Project: 134 The Roundway,
Tottenham, London N17 6LZ

Job Title: PROPOSED LOFT CONVERSIONS AND REAR SINGLE STOREY EXTENSION

Drawing Title: PROPOSED LOFT PLAN, PROPOSED ROOF PLAN AND PROPOSED SECTION A-A

Drawing No	MFA/16/CD/05	Revision
Date	January 2016	Scale 1:100

Drawn by: Recorded by:



Proposed Front Elevation



Proposed Rear Elevation

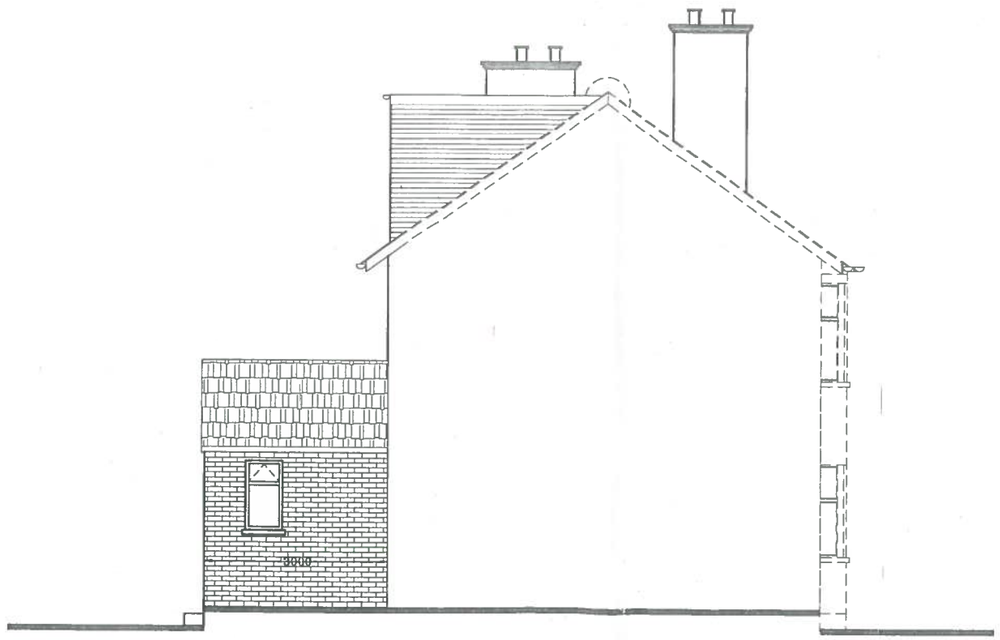

Proposed Side Elevation

5000

A3 PAPER SIZE
SCALE 1:100

All dimensions to be checked on site
All dimensions in millimetres
Do not scale off this drawings

THIS DRAWING REMAINS THE PROPERTY OF MODULE 5 ASSOCIATES AND SHOULD NOT BE COPIED OR ITS CONTENTS DIVULGED WITHOUT PRIOR CONSENT

Notes:

Revision	Description	Date

MODULE 5 ASSOCIATES
Flat 5, Clive Lloyd House,
90 Woodlands Park Rd
London N15 3SE

E-mail: fadejumo@rotmail.com, m5associates@yahoo.com
Mobile. 07950 776228

Client: MR. CHARLES DAVIS

Project: 134 The Roundway,
Tottenham, London N17 6LZ

Job Title: PROPOSED LOFT CONVERSIONS AND REAR SINGLE STOREY EXTENSION

Drawing Title: PROPOSED ELEVATIONS

Drawing No	Revision
MFA/16/CD/06	
Date: January 2016	Scale: 1:100

Drawn by | Checked by