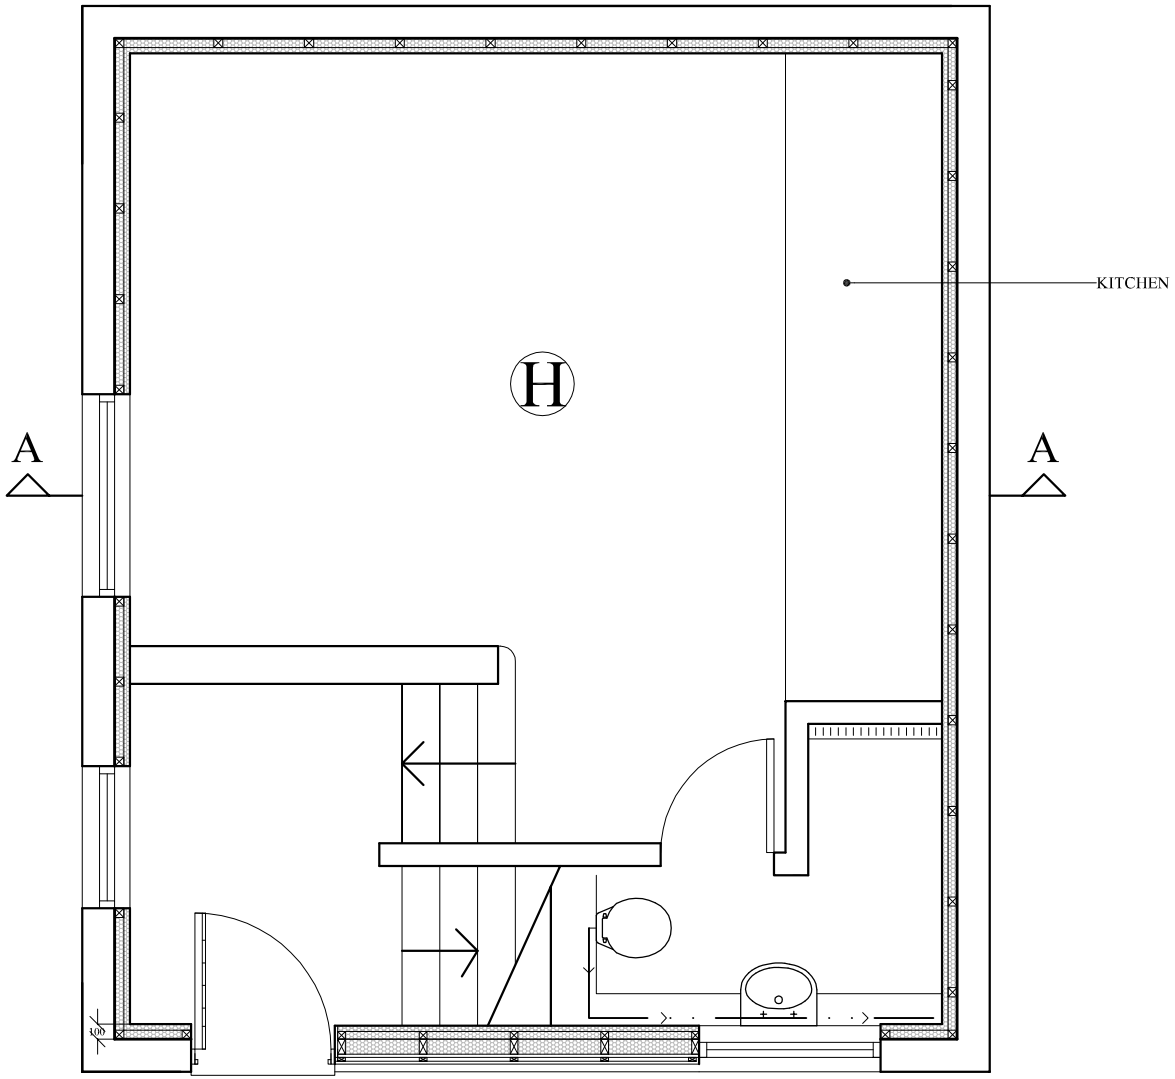


0 1M 2M

Revision: Date: Notes:

WATKINSON+COSGRAVE
CHARTERED BUILDING SURVEYORS
CONSULTANT STRUCTURAL ENGINEERS

LINTON HOUSE
39-51 HIGHGATE ROAD
LONDON NW5 1RT

Tel: 020 7485 6016 Fax: 020 7284 4058
Email: info@watcos.co.uk

Site Address:

108-110 MUSWELL HILL ROAD
LONDON N10

Drawing Title:

GROUND FLOOR PLAN

Date:

OCTOBER 2014

Scale: 1:50 @ A4

Drawn By: NS

Drawing No: 2654/C3

Revision No: