
53 Southwood Lane

London
N6 5DX

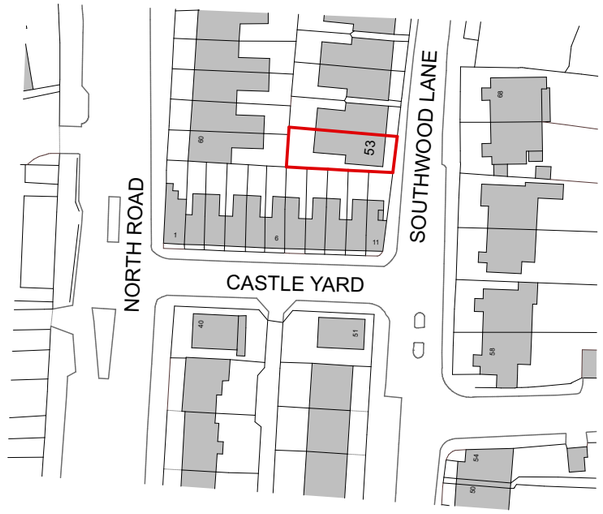

Mapping contents (c) Crown copyright and database rights 2015 Ordnance Survey 100035207

N

0 20 40 60 80 100m

MW ARCHITECTS
Fourth & Fifth Floor - Magdalen House
136 - 148 Tooley Street
London
SE1 2TU
020 7407 6767

© Copyright 2015 - All rights reserved
Matthew Wood Architects Ltd.

Job Title	Drawing Status	Created	Drawing Name	Revision Notes
53 Southwood Lane	Planning	29.06.15	Site Location Plan	
Job Number 1502	Drawing Scale 1:1250 at A3	Issue Date 20.01.16	Layout ID E0-1	Revision A
Drawn by - Barry Chippendale				