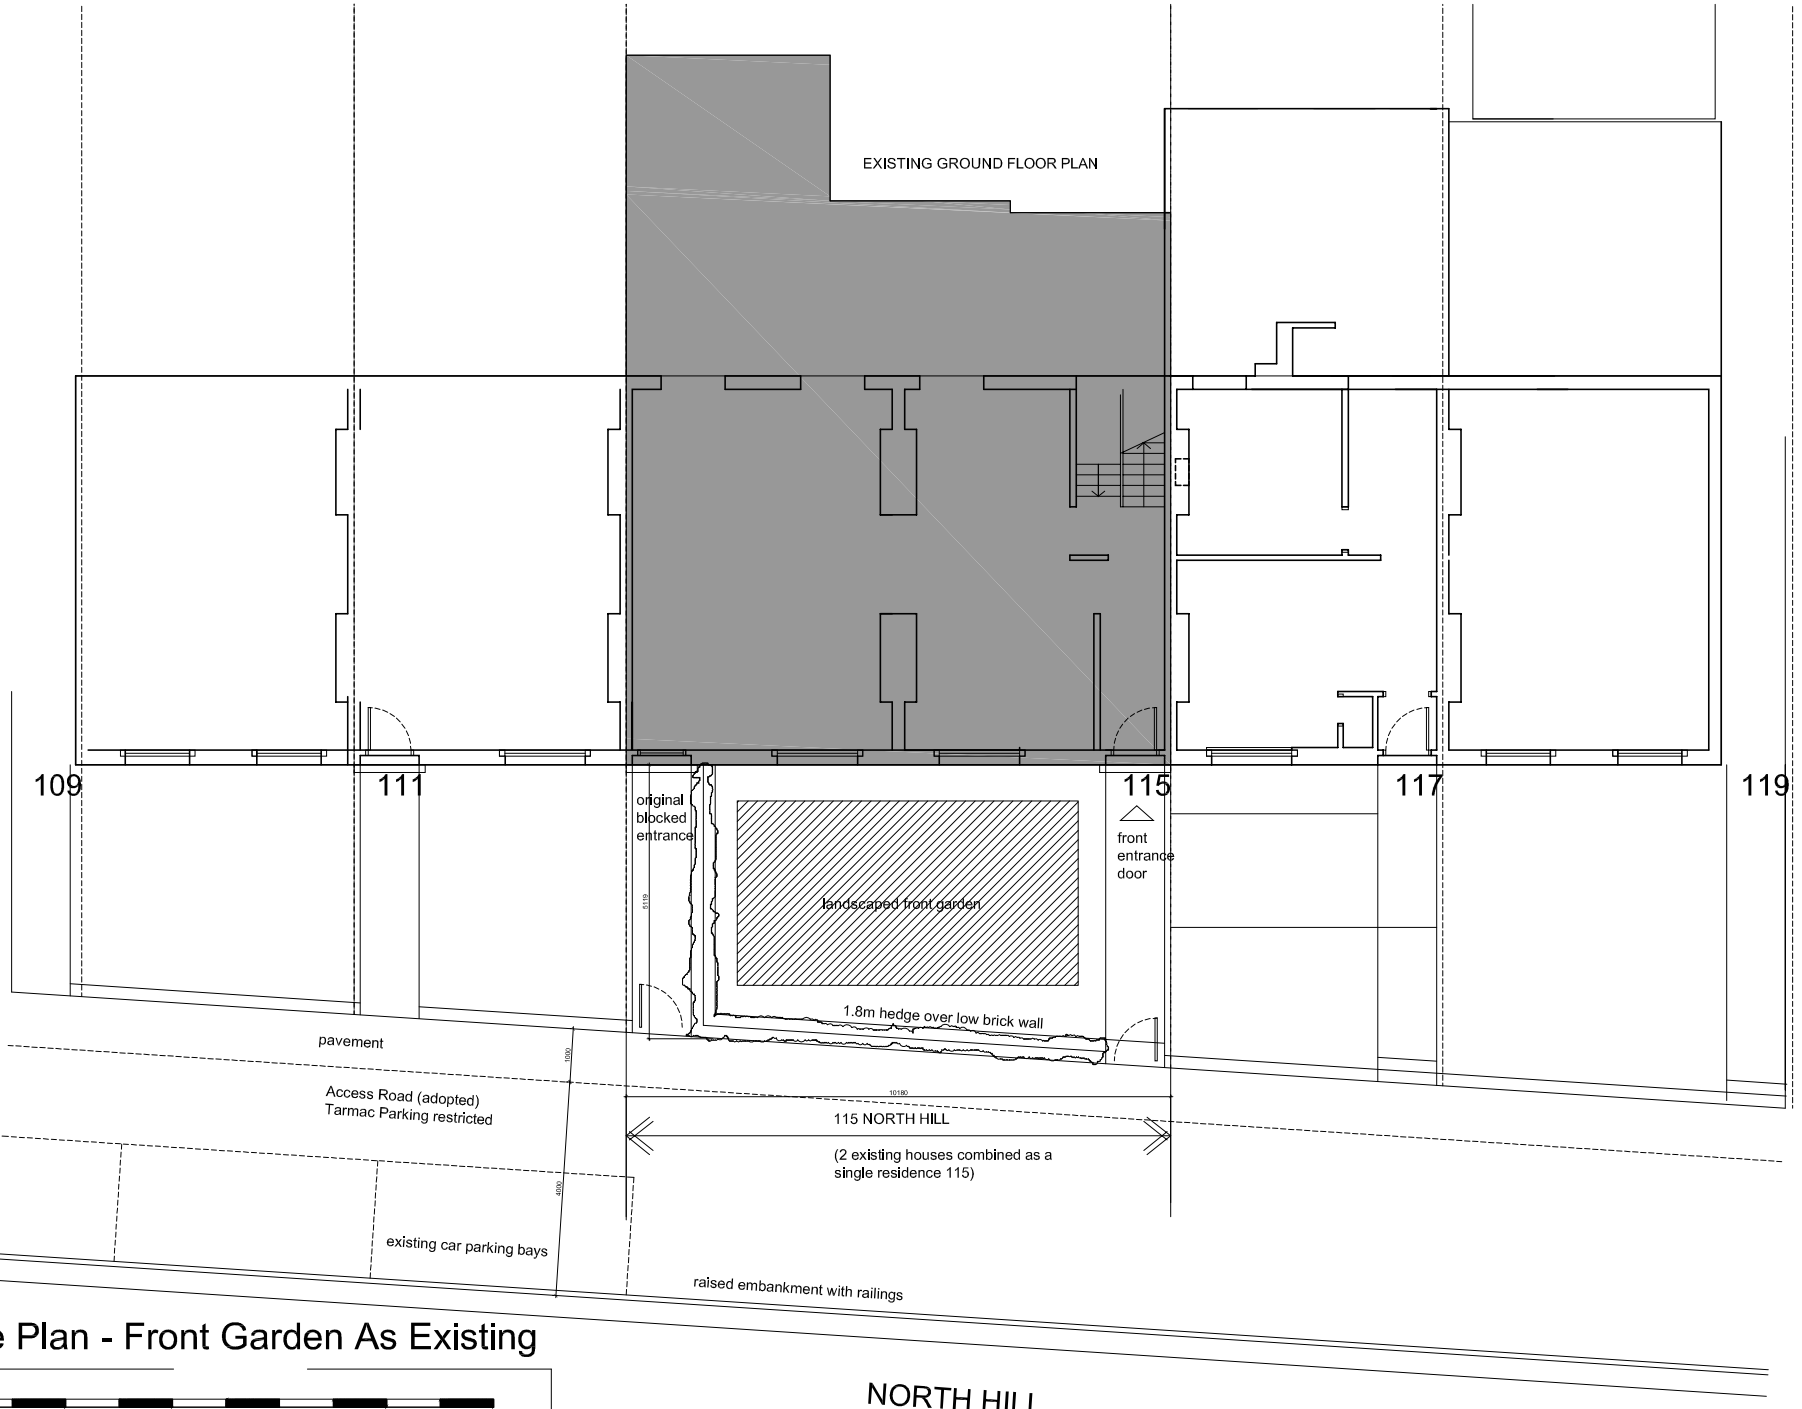

Site Plan - Front Garden As Existing

D01 16.11.15 Planning Submission

Rev.	Date	Comment	By

Do not scale from this drawing
All dimensions are to be checked on site
Any discrepancies are to be reported immediately to the Architect or Main Contractor

COPYRIGHT © 2004
ALL RIGHTS DESCRIBED IN THE CHAPTER IV OF THE COPYRIGHT DESIGN AND PATENTS ACT 1988, HAVE BEEN GENERALLY ASSERTED

Client
Paula & Trevor Shaw
115 North Hill, Highgate,
London N6 4DP

Project
Proposed Car Parking Space
115 North Hill Highgate London N6 4DP

Drawing
Plans - As Existing

Project No.	Drawing No.	Issue	Status
PS 2015	1001	D01	I

Scale	Date	Drawn By	Checked By
1:50 @ A1	Oct 2015	FB	FB

Francis Birch Architect
Francis Birch Dipl Arch RIBA Architect
11, North Hill Avenue, Highgate, London N6 4RJ
T + F: +44 (0)20 8342 0692
M: +44 (0) 7432 853 961
E: fsbirch123@gmail.com