
This drawing is produced for Planning purposes only. Do not scale from this drawing for any other purpose. Figured dimensions given in millimeters. All dimensions are to be checked on site by the contractor. Any discrepancies to be reported to the designer immediately. All drawings are the copyright of quinn studio.




01 - Approved Front (South) Elevation ref HGY/2015/3229

1:100 @ a3

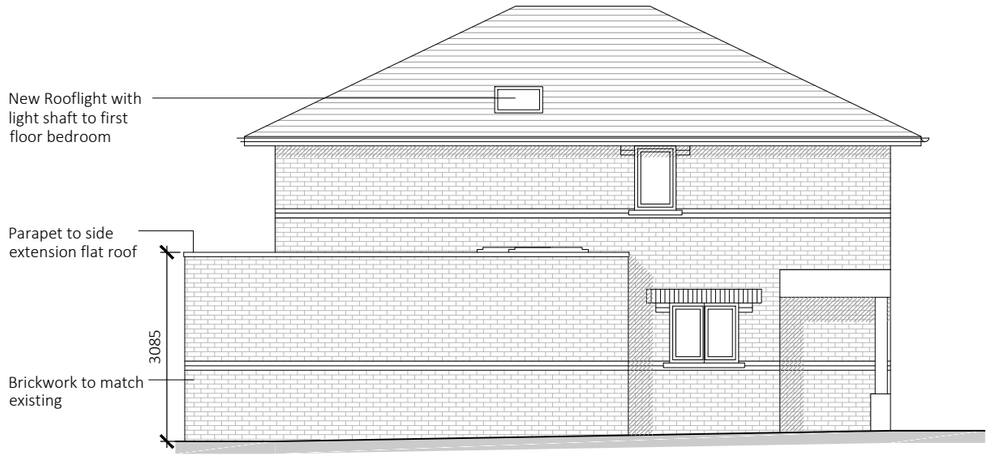


03 - Approved Side (West) Elevation ref HGY/2015/3229

1:100 @ a3

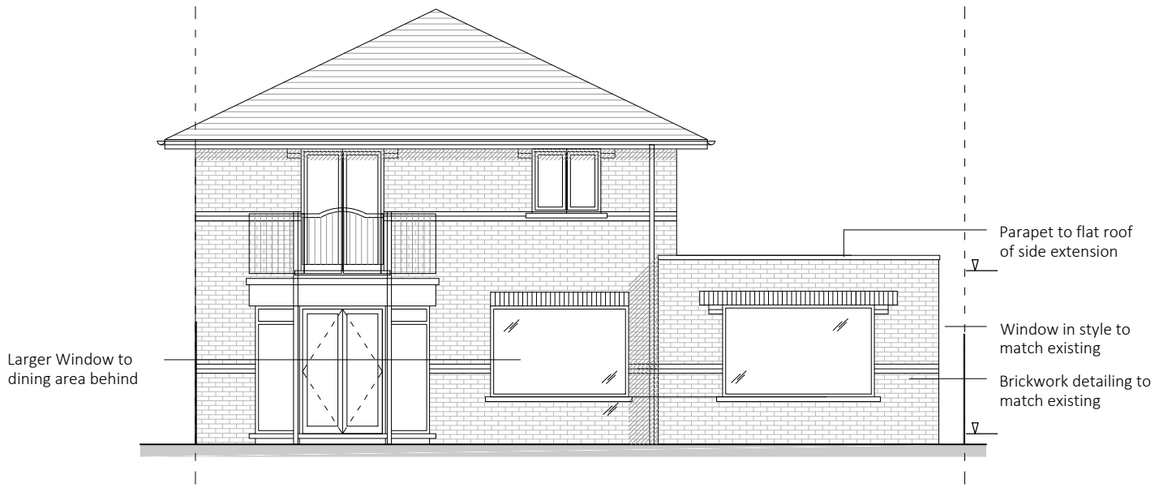

02 - Approved Rear (North) Elevation ref HGY/2015/3229

1:100 @ a3

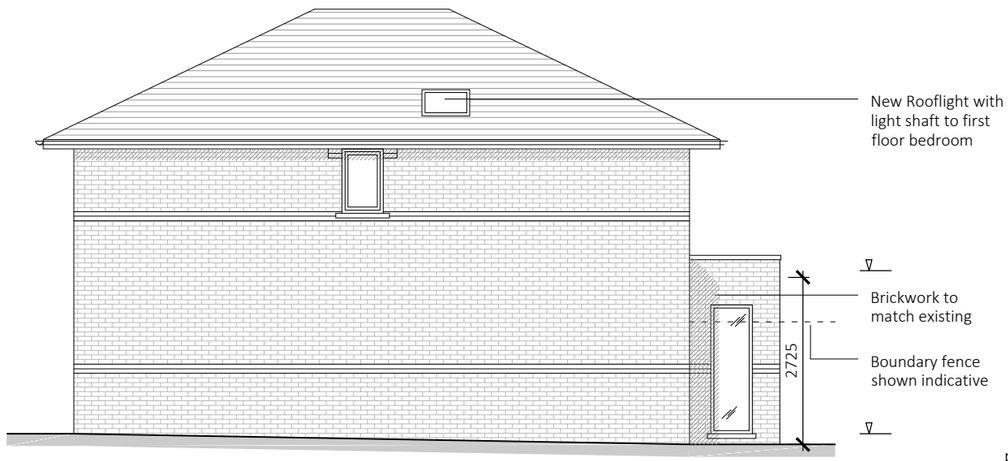

04 - Approved Side (East) Elevation ref HGY/2015/3229

1:100 @ a3

1:100 0 5 10m

PLANNING

project 22 Ridgeway Gardens, N6 5XR

drawing Approved Elevations

drg no VC-04 rev

scale 1:100@a3 date 29.01.16

quinn studio
architecture + design

51 Windermere Rd - Streatham
London - SW16 5HF

email john@quinnstudio.co.uk
phone +44 (0)7552 441018
web www.quinnstudio.co.uk