
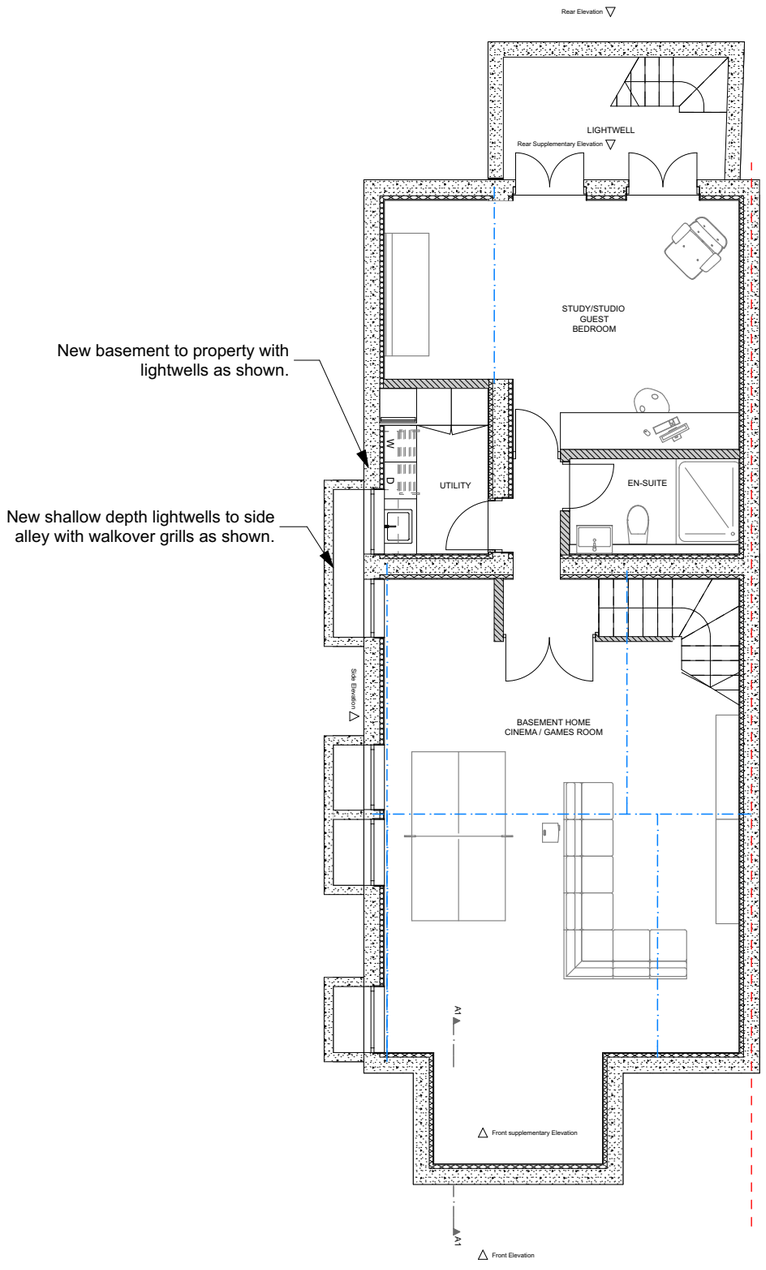


Proposed Basement Floor Plan

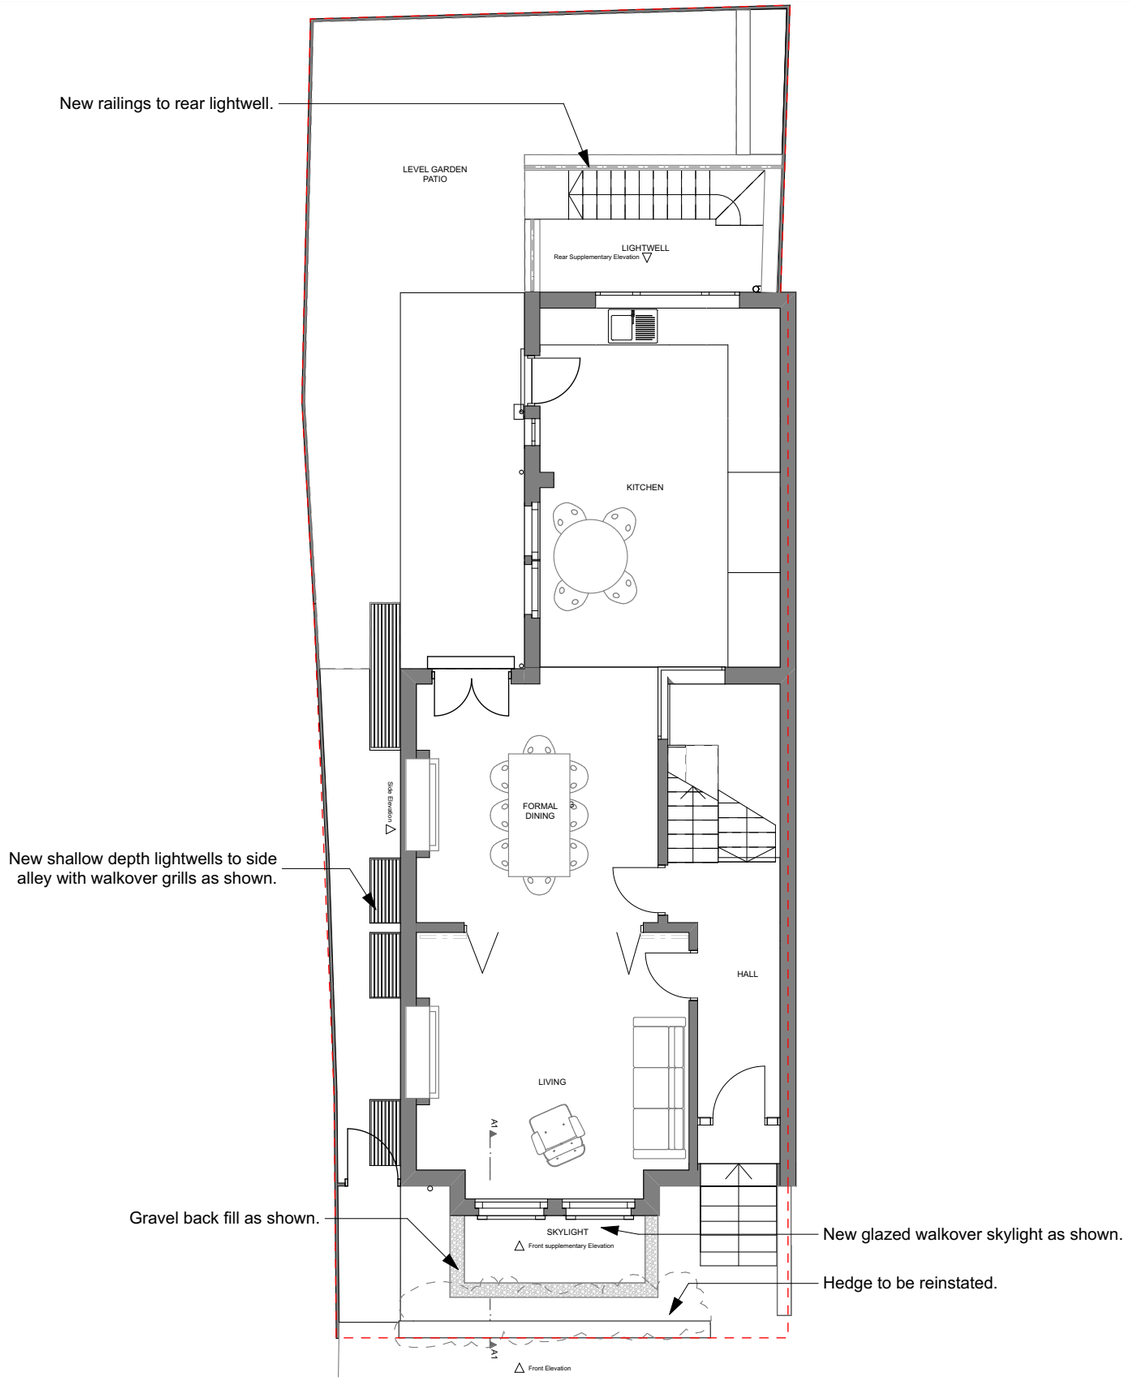

Proposed Ground Floor Plan

N

0 1 2 3 4 5m

MW ARCHITECTS
Fourth & Fifth Floor - Magdalen House
136 - 148 Tooley Street
London
SE1 2TU
020 7407 6767

© Copyright 2015 - All rights reserved
Matthew Wood Architects Ltd.

Job Title: **53 Southwood Lane**	Drawing Status: Planning	Created: 29.06.15	Drawing Name: Proposed Lower Ground & Ground Floor Plan	Revision Notes
Job Number: 1502	Drawing Scale: 1:100 at A3	Issue Date: 20.01.16	Layout ID: P10-1	Revision: A
Drawn by - Barry Chippendale				