



Existing Floor Plan

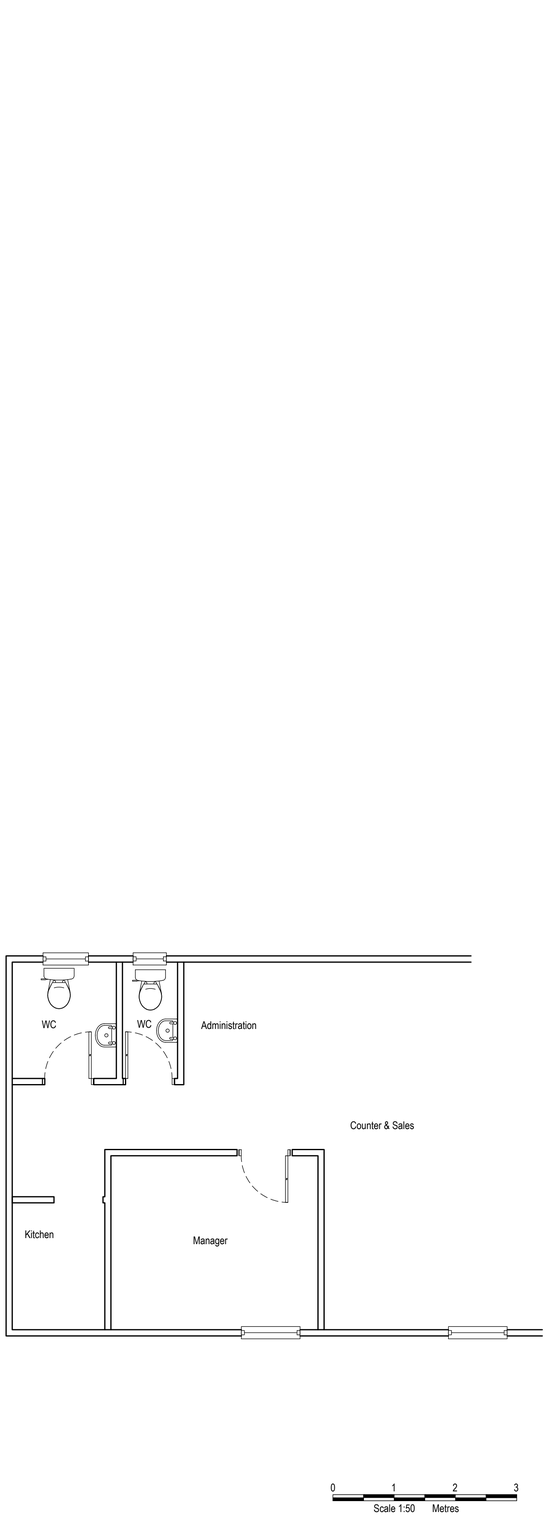

Proposed Extension

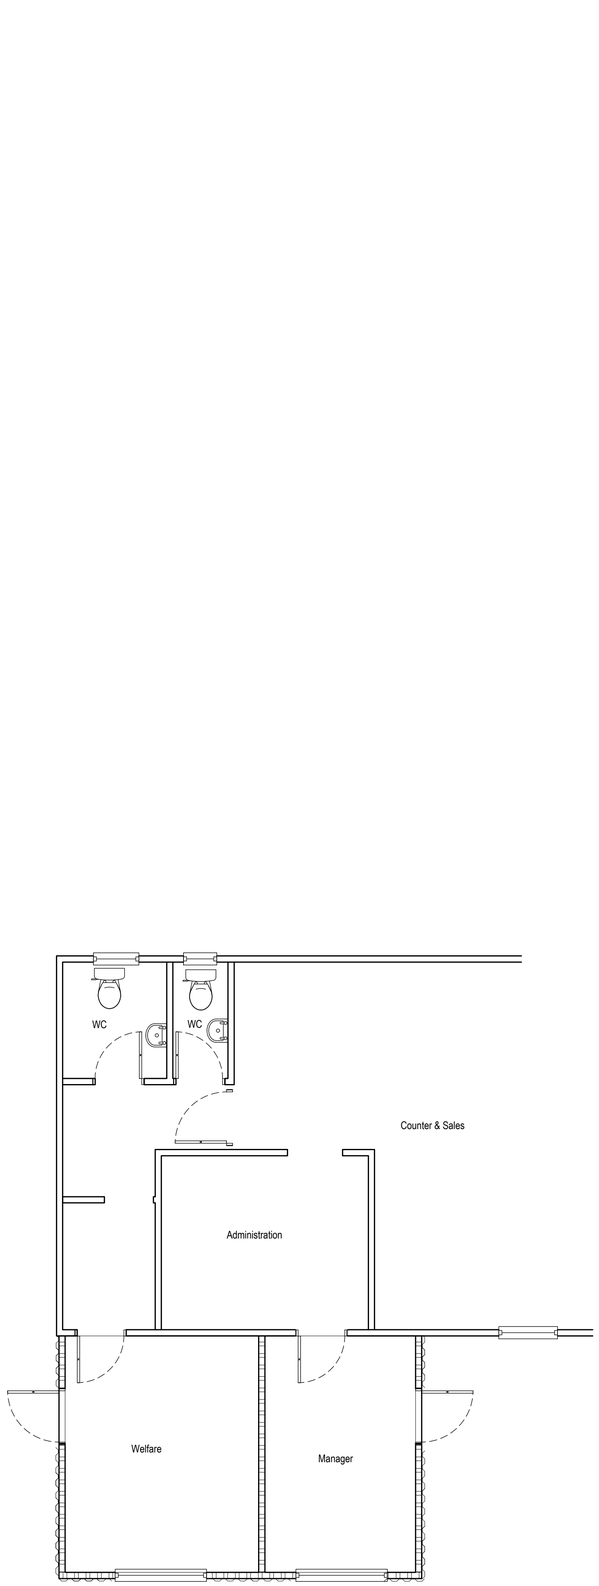

Block Plan

paben construction
Telephone 01622 843563
Facsimilie 01622 844560
email enquiries@paben.co.uk

Project Name and Address
Travis Perkins
31 Palace Gates Rd,
Alexandra Palace
N22 7SN

Drawing Title
Proposed Extension
Site Plans

Sheet Size	Sheet	Rev.
A1	1831-203	A
Date 01/2016		
Scale As shown		