181 Cranley Gardens, London, N10 3AG
Proposed Ground Floor Rear Extension



FRONT ELEVATION



REAR ELEVATION

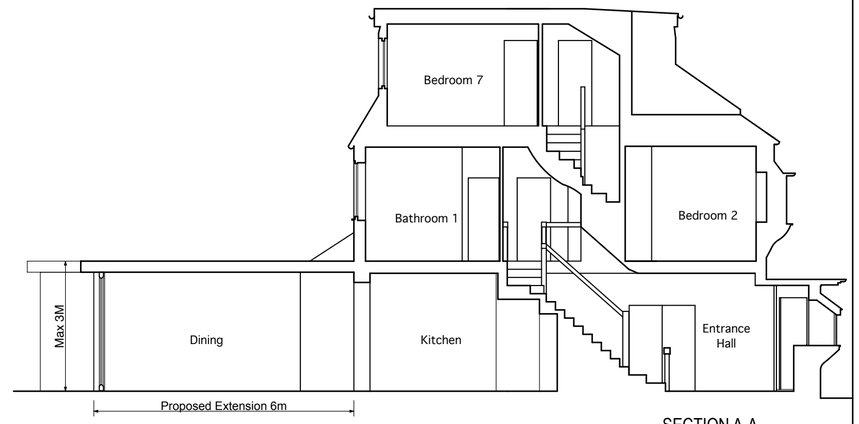

SECTION A-A

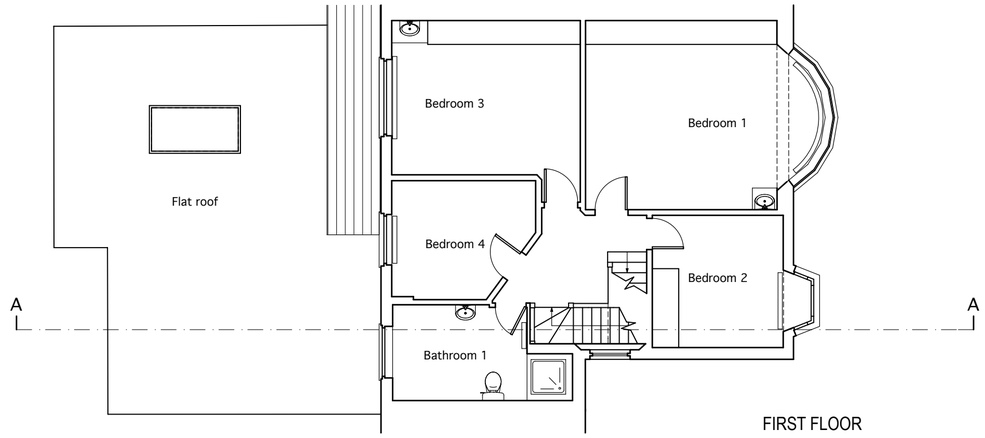

FIRST FLOOR

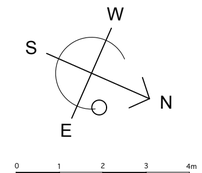

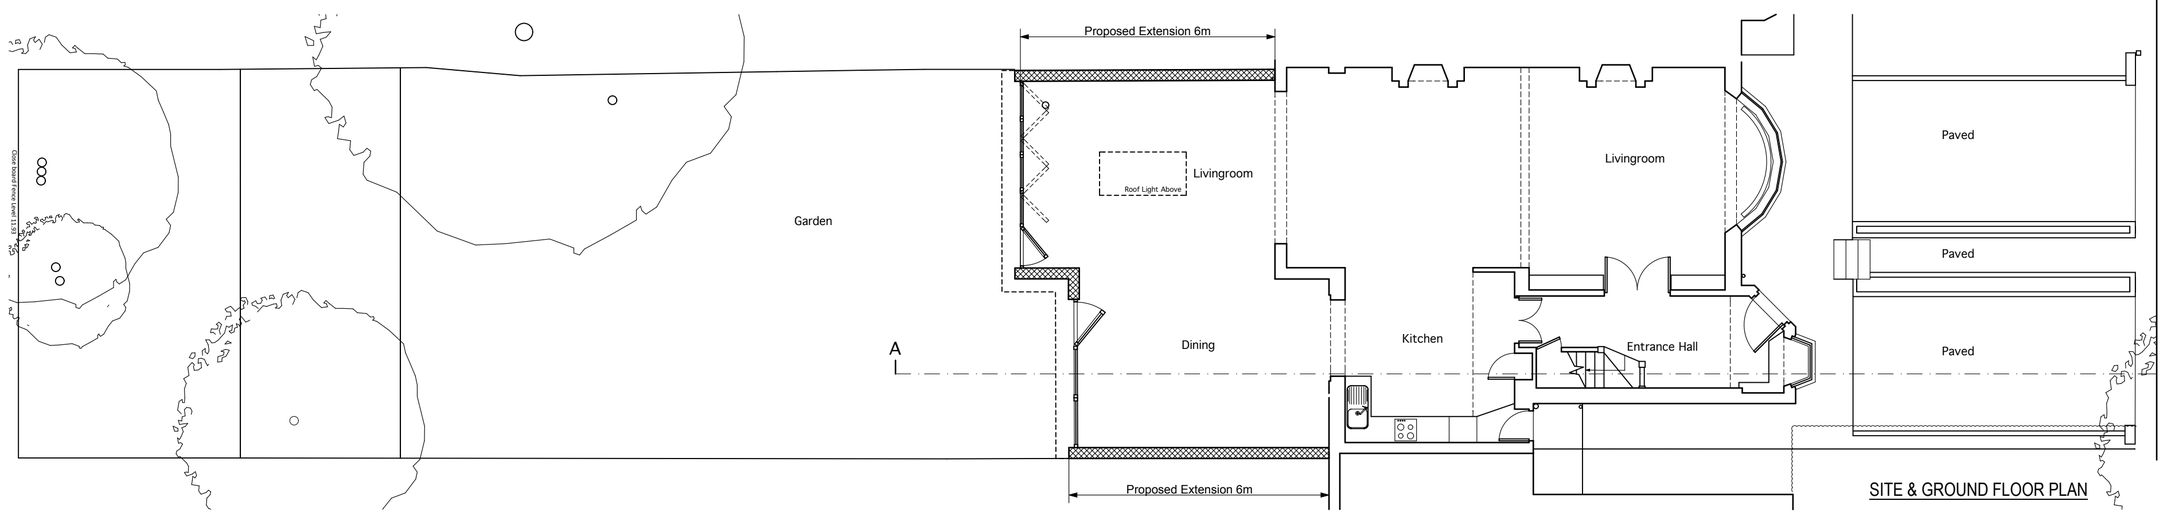

SITE & GROUND FLOOR PLAN

Drawing copyright.

Hart Baskerville

Architects

76 Denmark Road, Wimbledon,
London, SW19 4PQ

Tel: 020 8458 3433

Client	**Mr. Girish Patel**
Project	**181 Cranley Gardens, London, N10 3AG**
Drawing	**Permited development**
Date	**November 2015**
Scale	**1:100 @A2**
Project No.	
Revision	
Drawing No.	**PD101**