



Existing South East Elevation

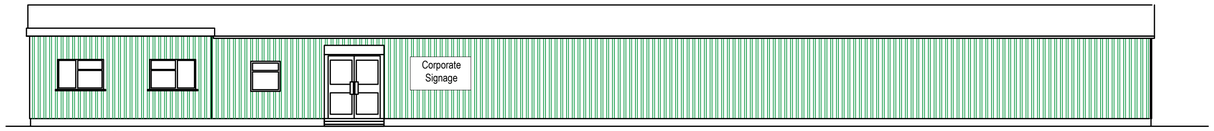


Proposed South East Elevation

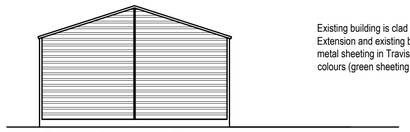


Existing South West Elevation


Existing building is clad in low grade timber.
Extension and existing building to be clad in metal sheeting in Travis Perkins corporate colours (green sheeting with yellow trims)

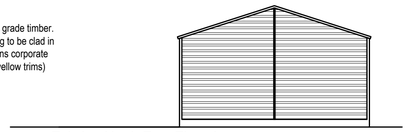

Existing North East Elevation

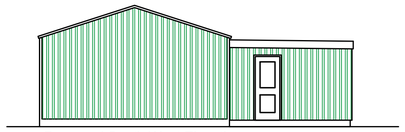

Proposed South West Elevation

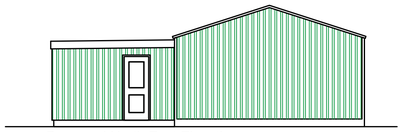

Proposed North East Elevation

0 1 2 3 4 5
Scale 1:100 Metres

paben construction

Telephone 01622 843563
Facsimilie 01622 844560
email enquiries@paben.co.uk

Project Name and Address
Travis Perkins
31 Palace Gates Rd,
Alexandra Palace
N22 7SN

Drawing Title
Proposed Extension
Elevations

Sheet Size A1
Sheet 1831-204
Rev. A
Date 01/2016
Scale As shown