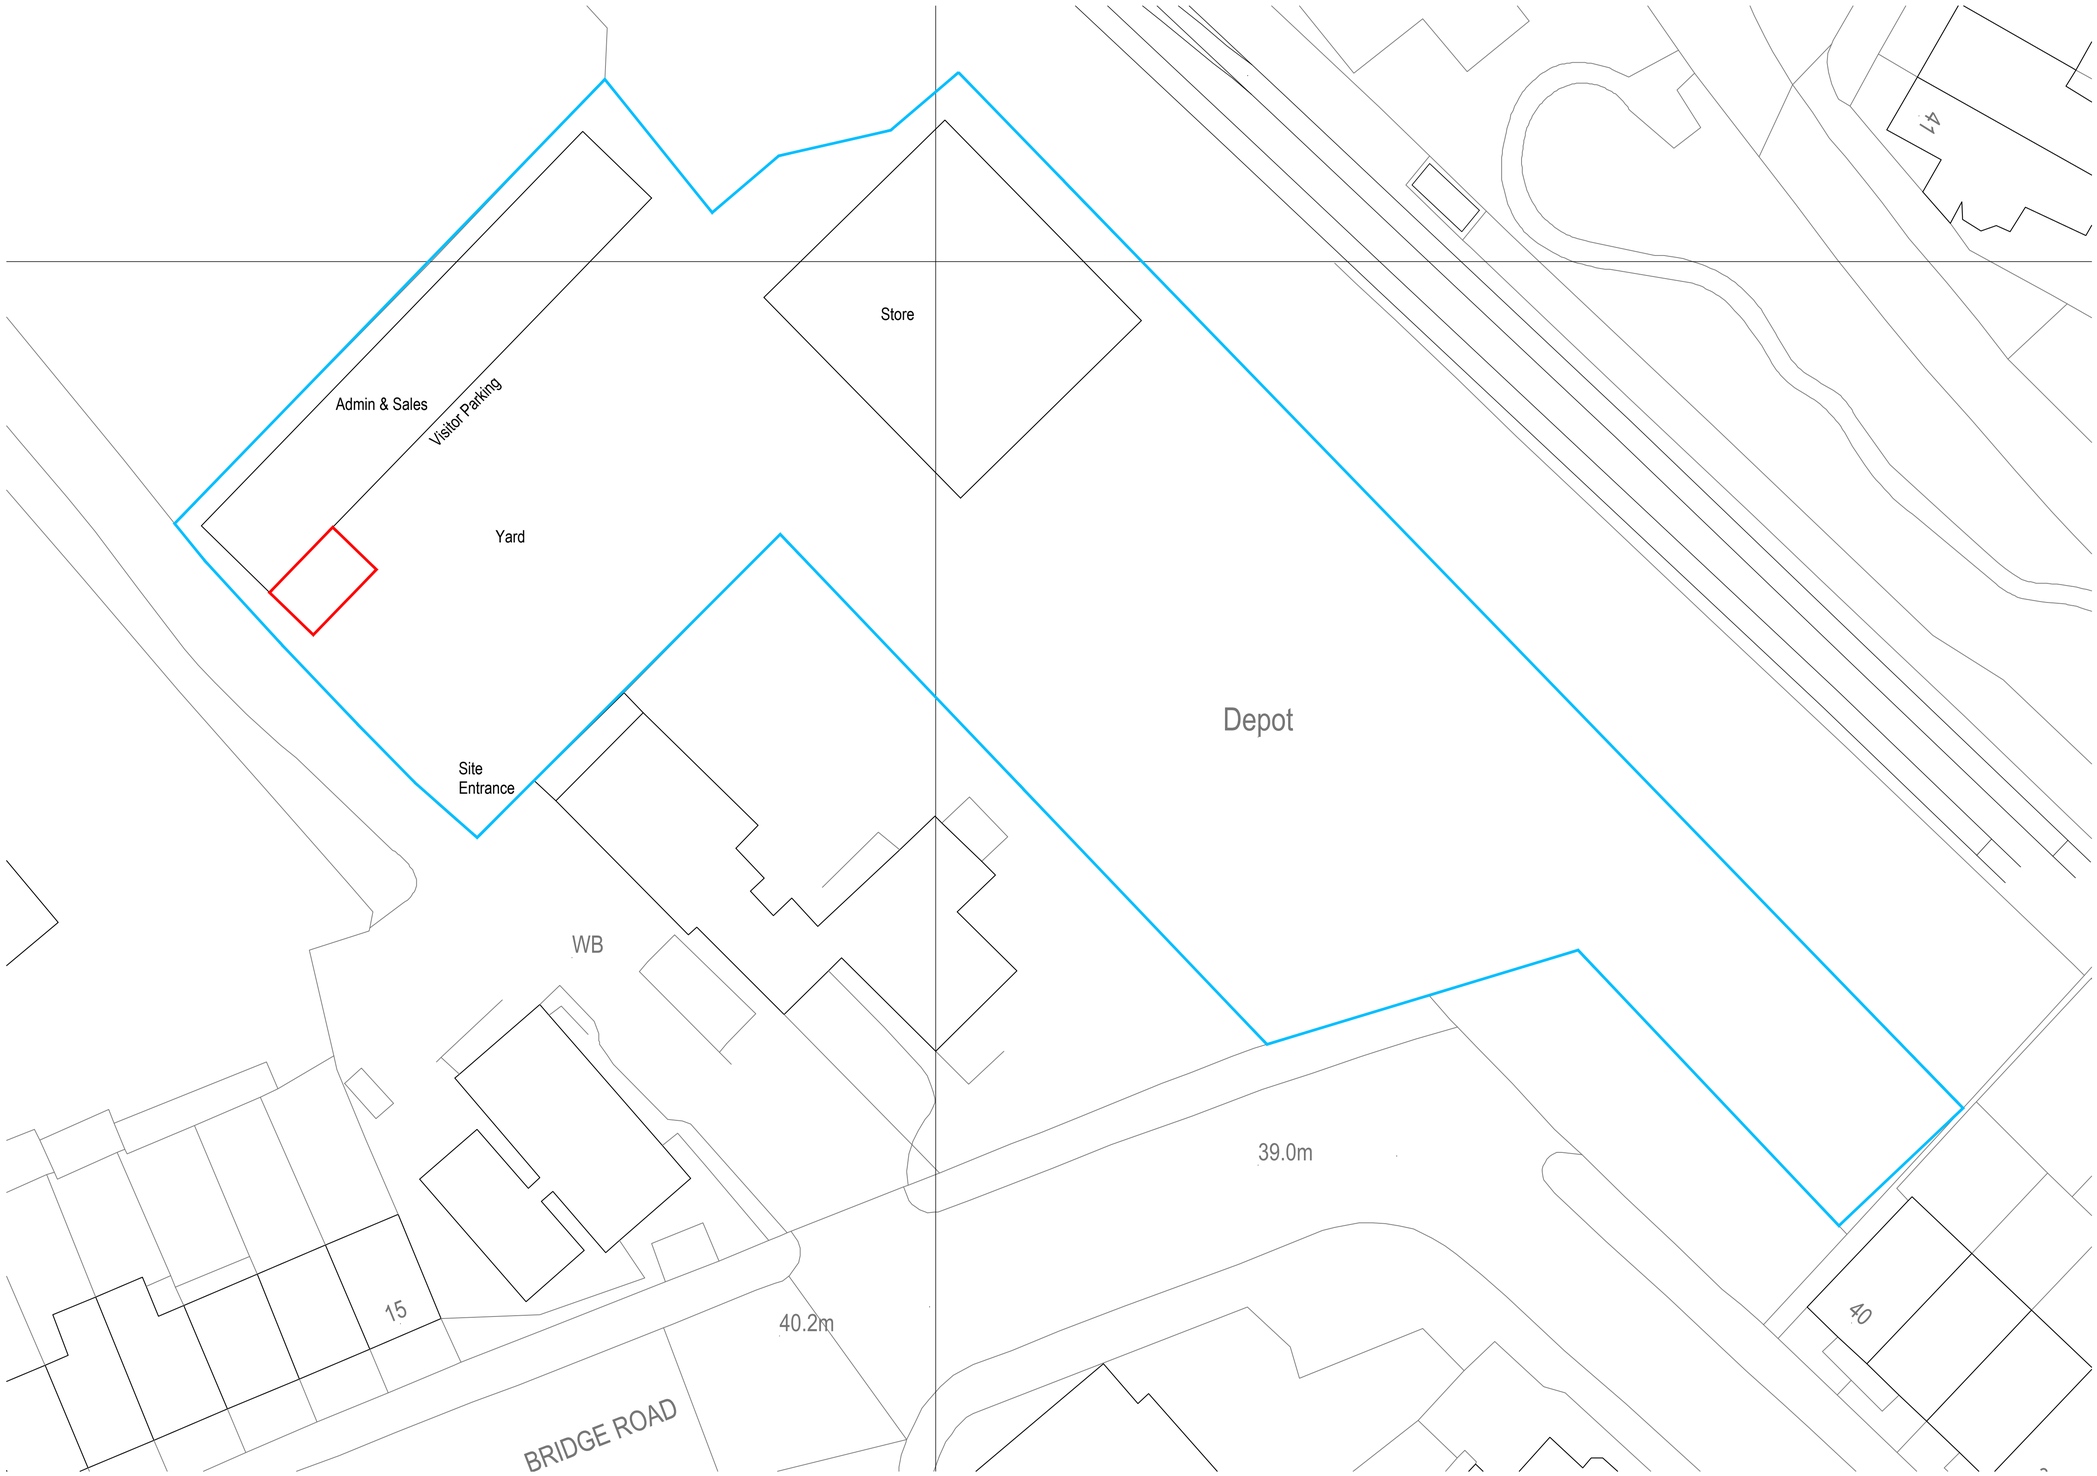


Block Plan

0 2 4 6 8 10
Scale 1:200 Metres

N

paben construction
Telephone 01622 843563
Facsimilie 01622 844560
email enquiries@paben.co.uk

Project Name and Address
Travis Perkins
31 Palace Gates Rd,
Alexandra Palace
N22 7SN

Drawing Title
Proposed Extension
Block Plan

Sheet Size	Sheet	Rev.
A1	1831-202	A
Date 01/2016		
Scale As shown		