
530200m 530300m 530400m

190800m

190700m

190600m

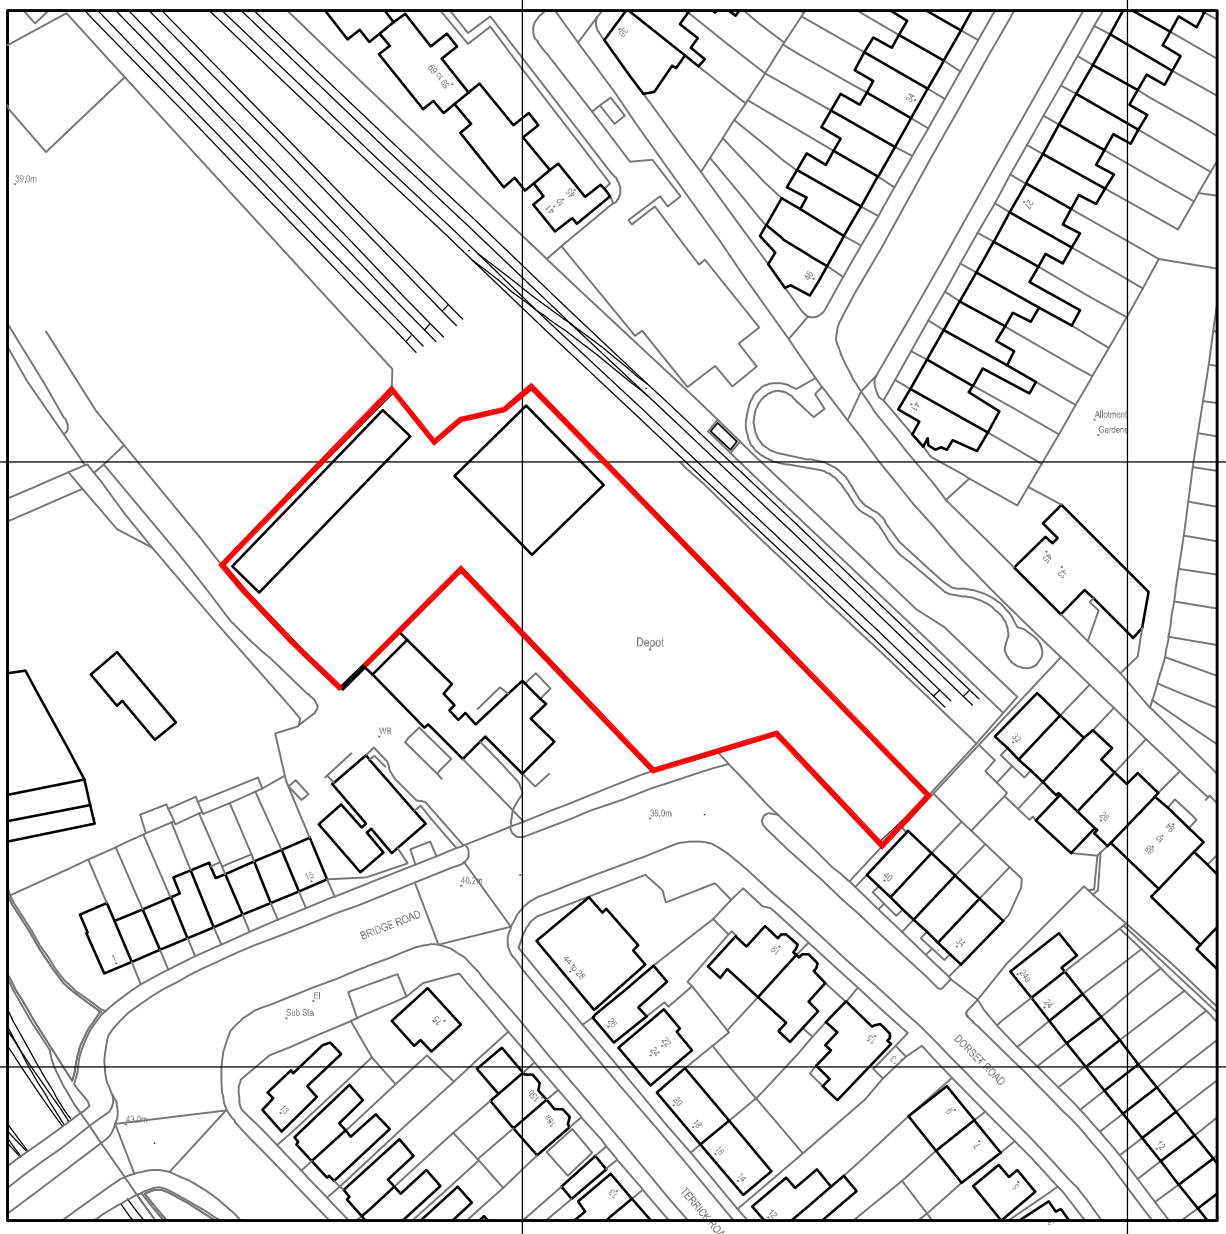

©Crown Copyright. All rights reserved. Licence no. 100051661

0 10 20 30 40 50

Scale 1:1250 Metres

N

paben construction

Telephone 01622 843563
Facsimilie 01622 844560
email enquiries@paben.co.uk

Project Name and Address

Travis Perkins
31 Palace Gates Rd,
Alexandra Palace
N22 7SN

Drawing Title

Site Location Plan

Scale	1:1250	Sheet	Rev.
Date	01/2016	1831-001	
Sheet Size	A4		