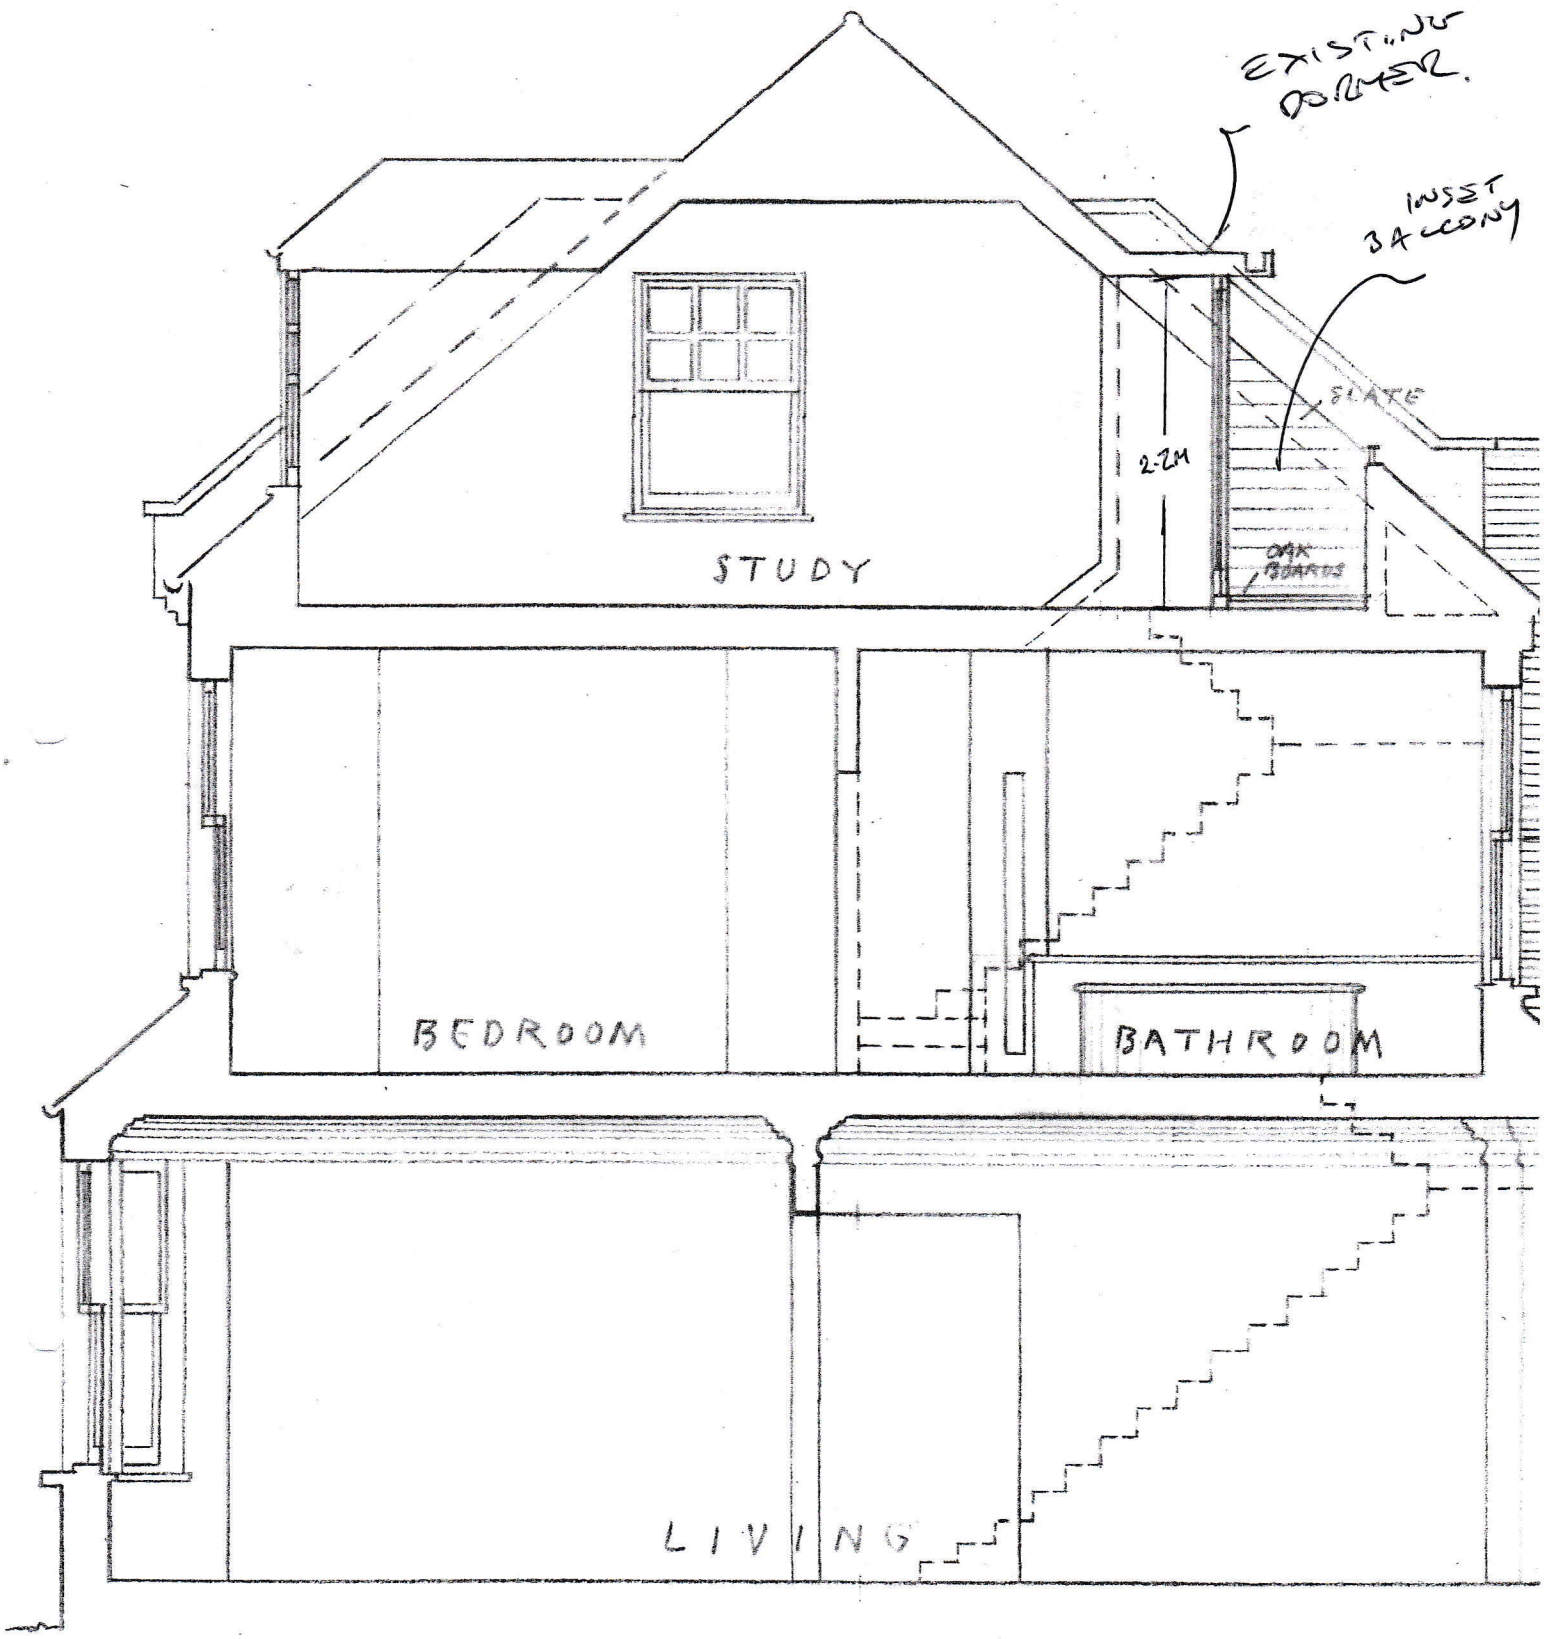


EXISTING SIDE ELEVATION
13 SOUTHWOOD AVENUE N6
SCALE 1:50.

0 1 2 3 4 CM.
SCALE 1:50.