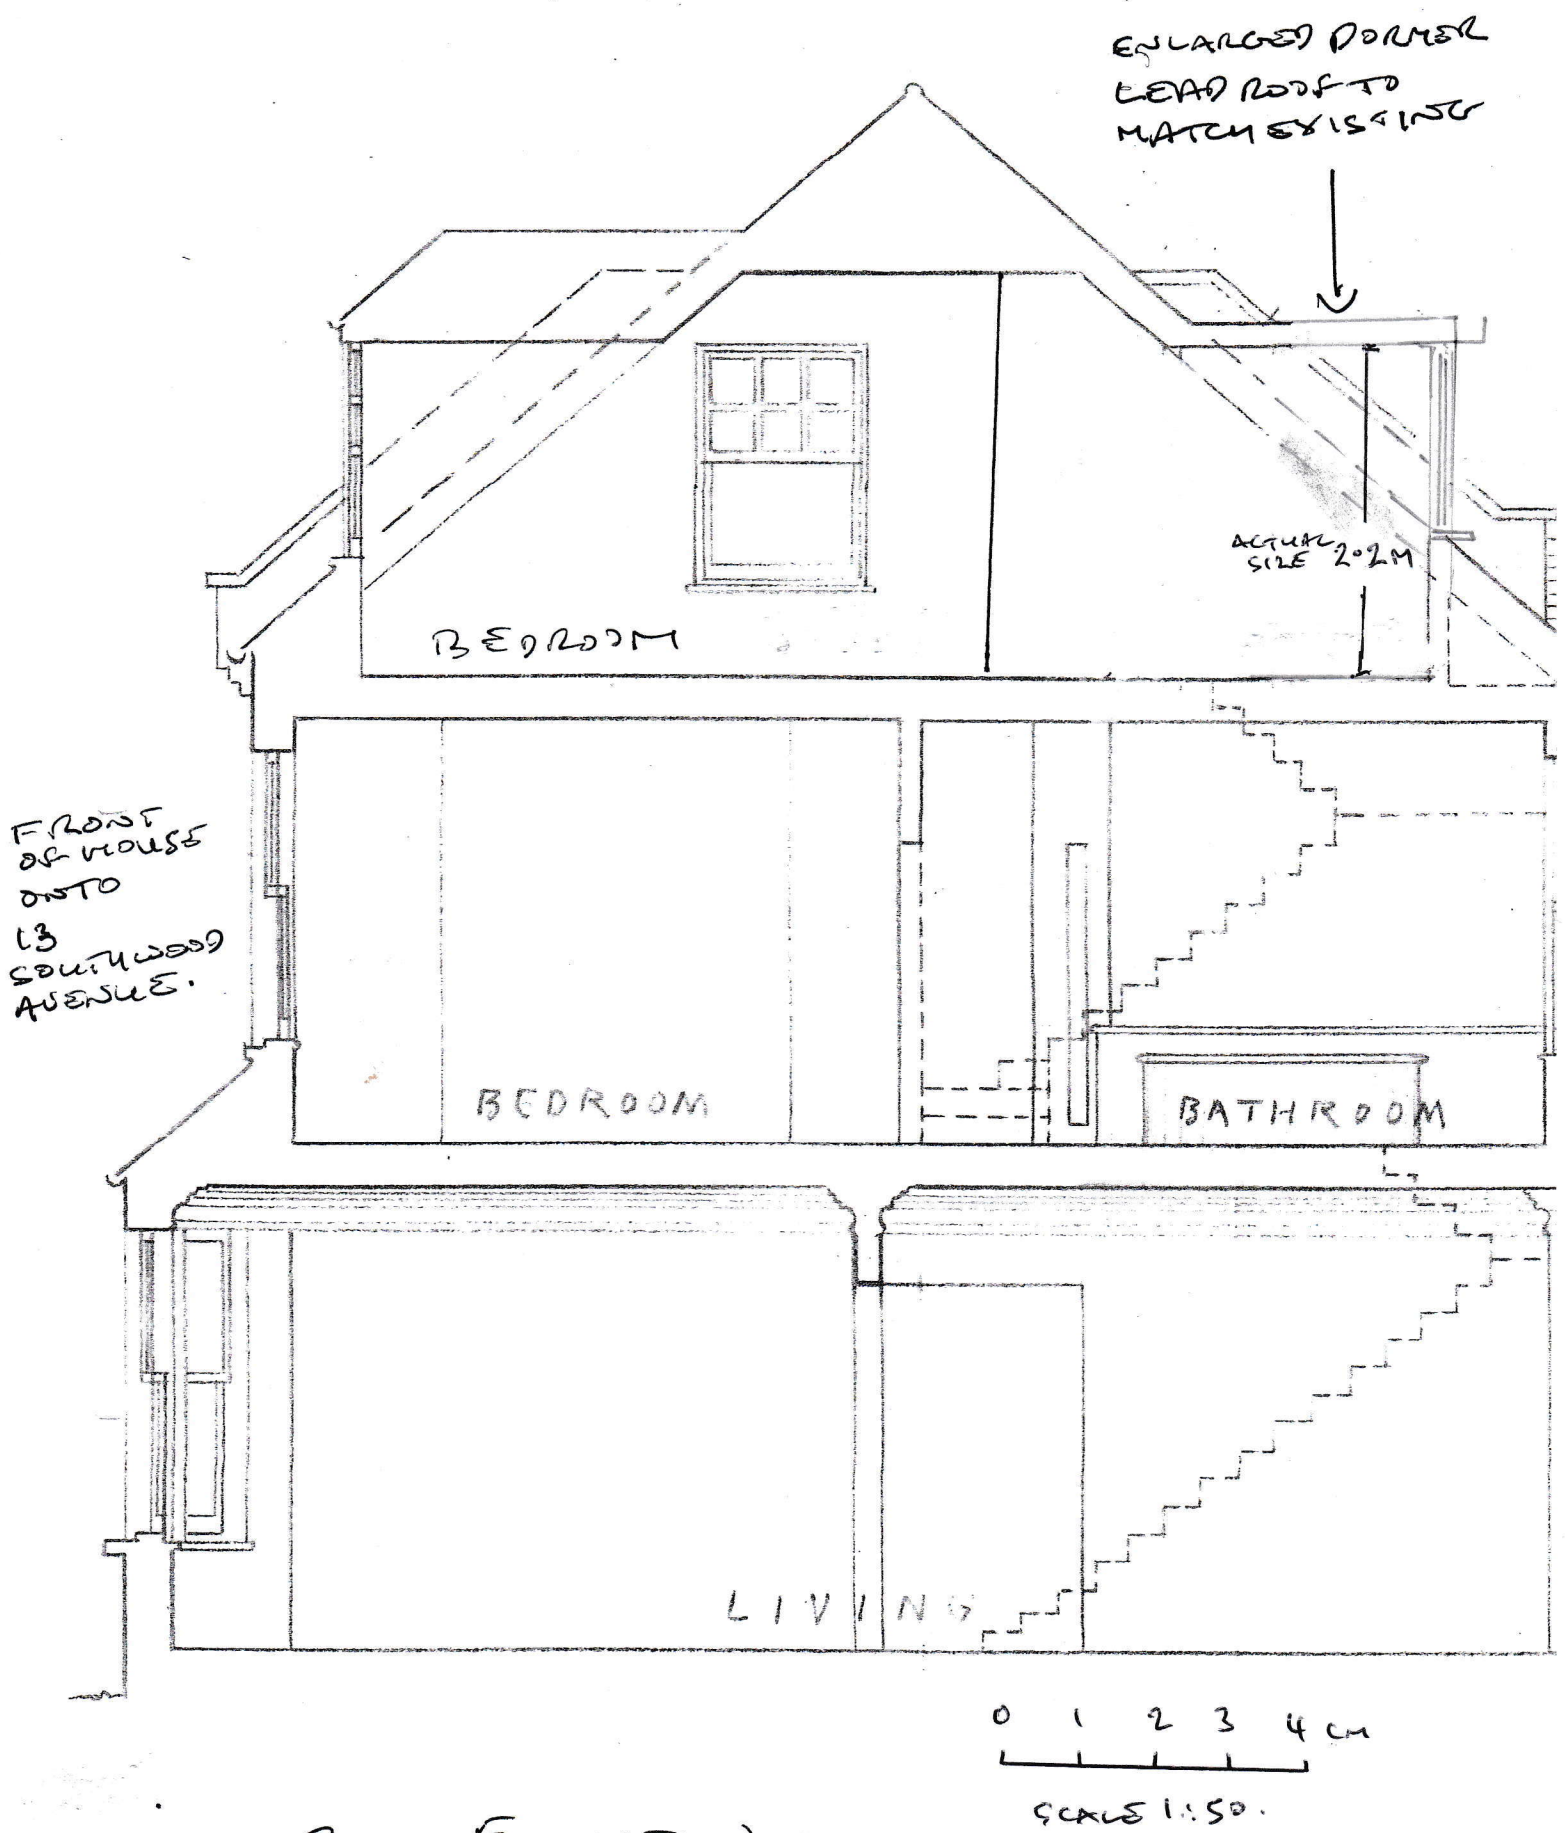


PROPOSED SIDE ELEVATION
13 SOUTHWOOD AVENUE, N6.

SCALE 1:50