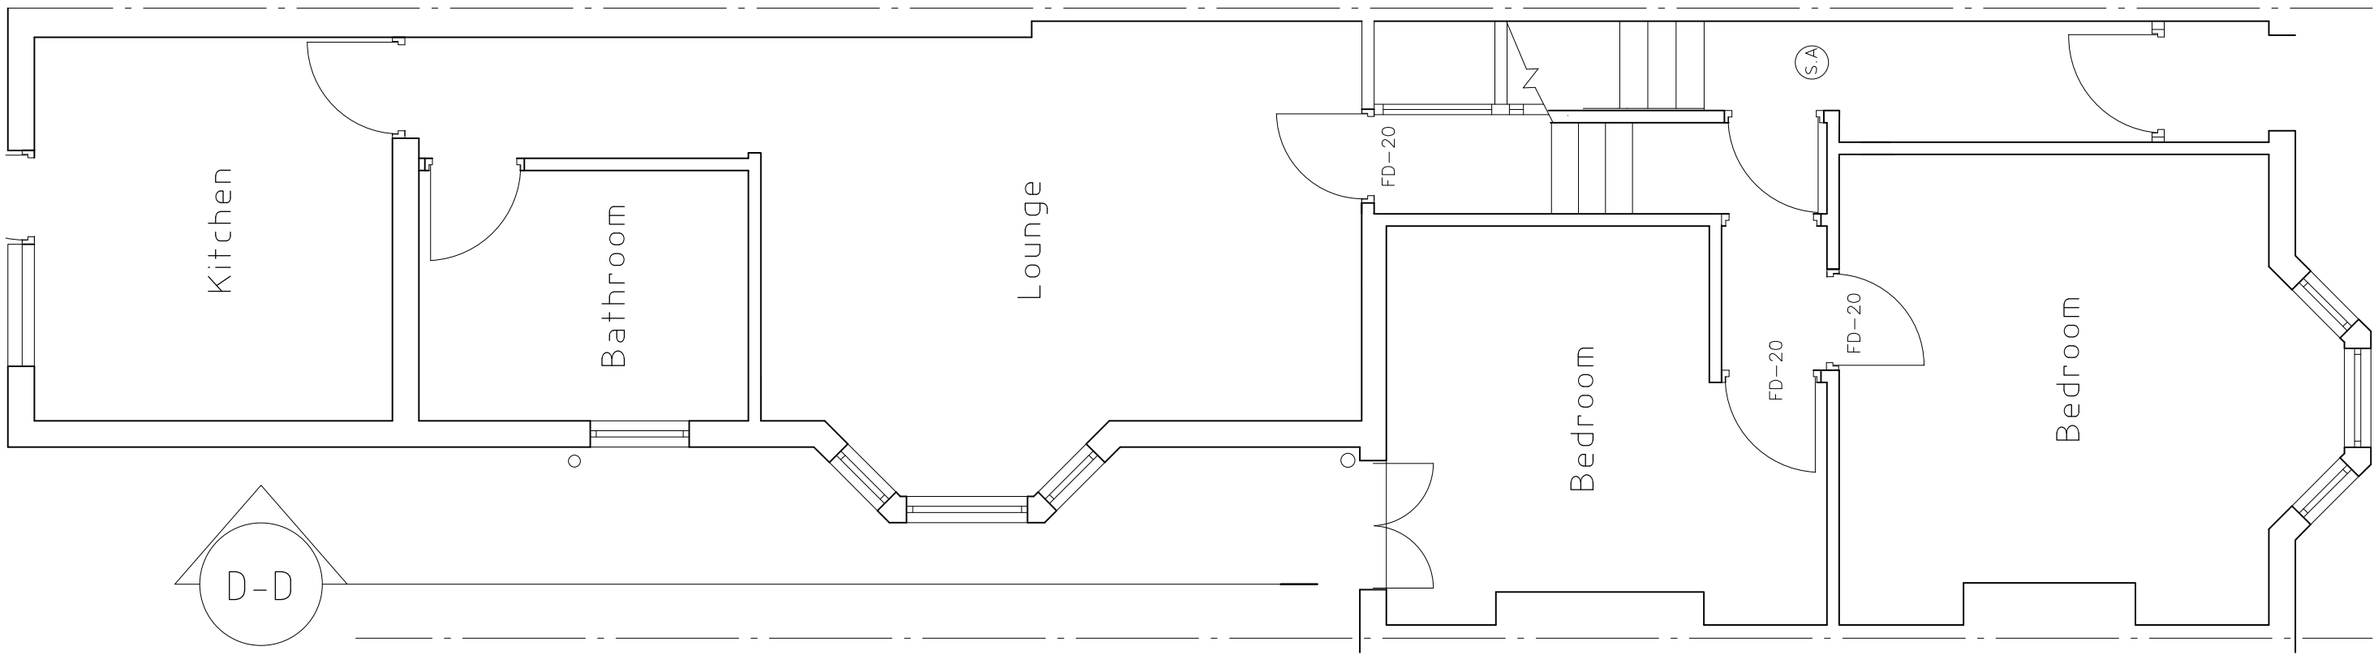

0.5

3 2 1 0 1

Scale Bar

Plan Design UK
Architectural Planning & structural Design
25 Falmouth Avenue, London E4 9QN-Tel:(020) 85231078

Project:

64a Seymour Rd N8

Drawing Title:

Side Return Extension-
Existing Plans

Scale:

1:50

Date:

Jan-2015

Drawing No:

N-LD1142

Date: