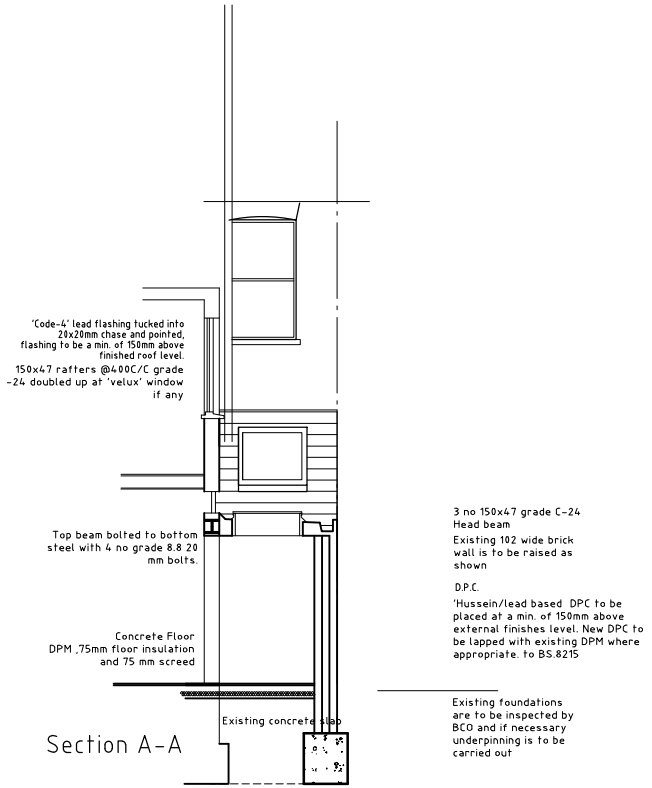

Section A-A

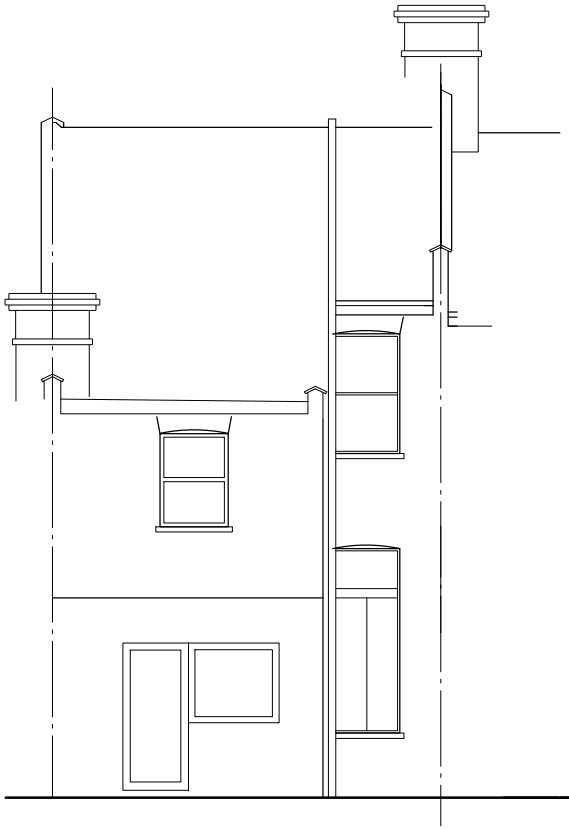

Existing Rear Elevation

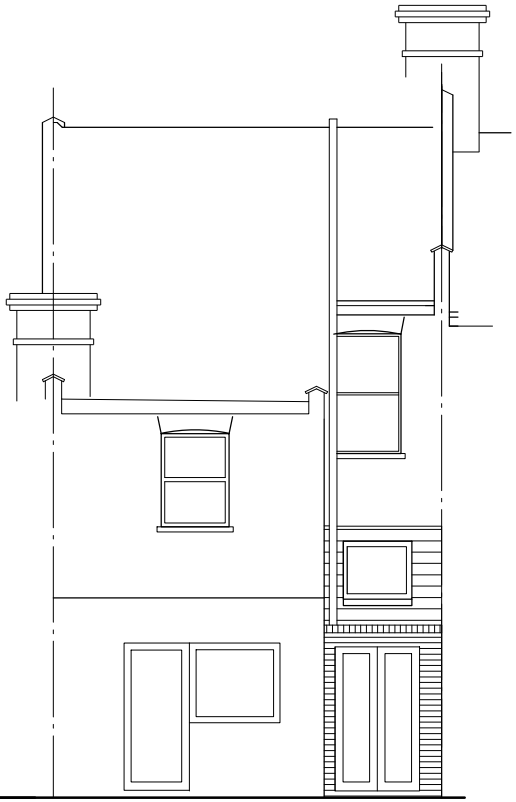

Proposed Rear Elevation

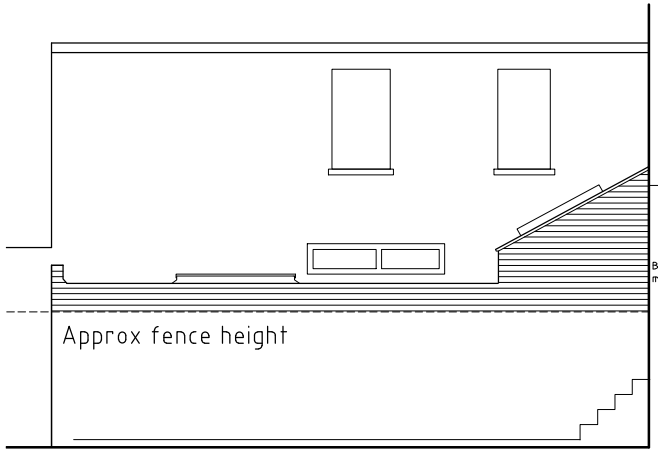

E-E

Proposed side elevation

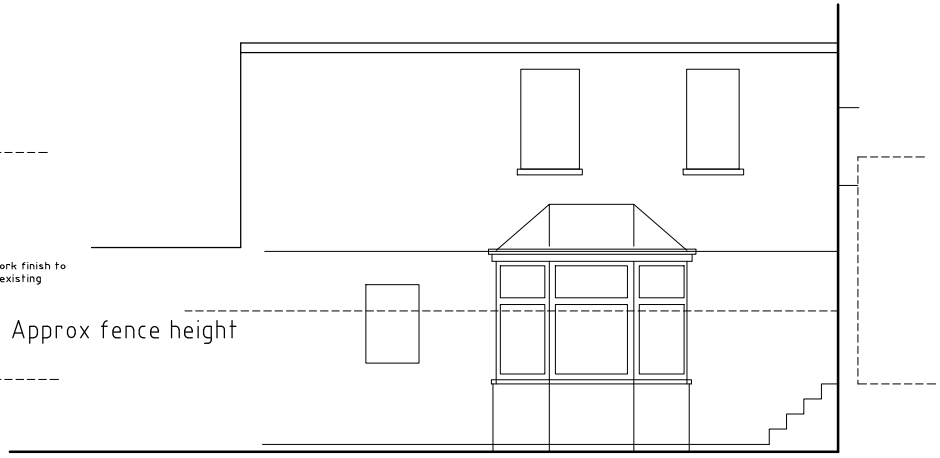

D-D

Ex. side elevation

0.5

3 2 1 0 1

Scale Bar

Plan Design UK
Architectural Planning & structural Design
25 Falmouth Avenue, London E4 9QN-Tel:(020) 85231078

Project:
64a Seymour Rd N8

Drawing Title:
Side Return Extension-
Elevations& Section

Scale: 1:50

Date: Jan-2016

Drawing No: N-LD1142/1

Date: