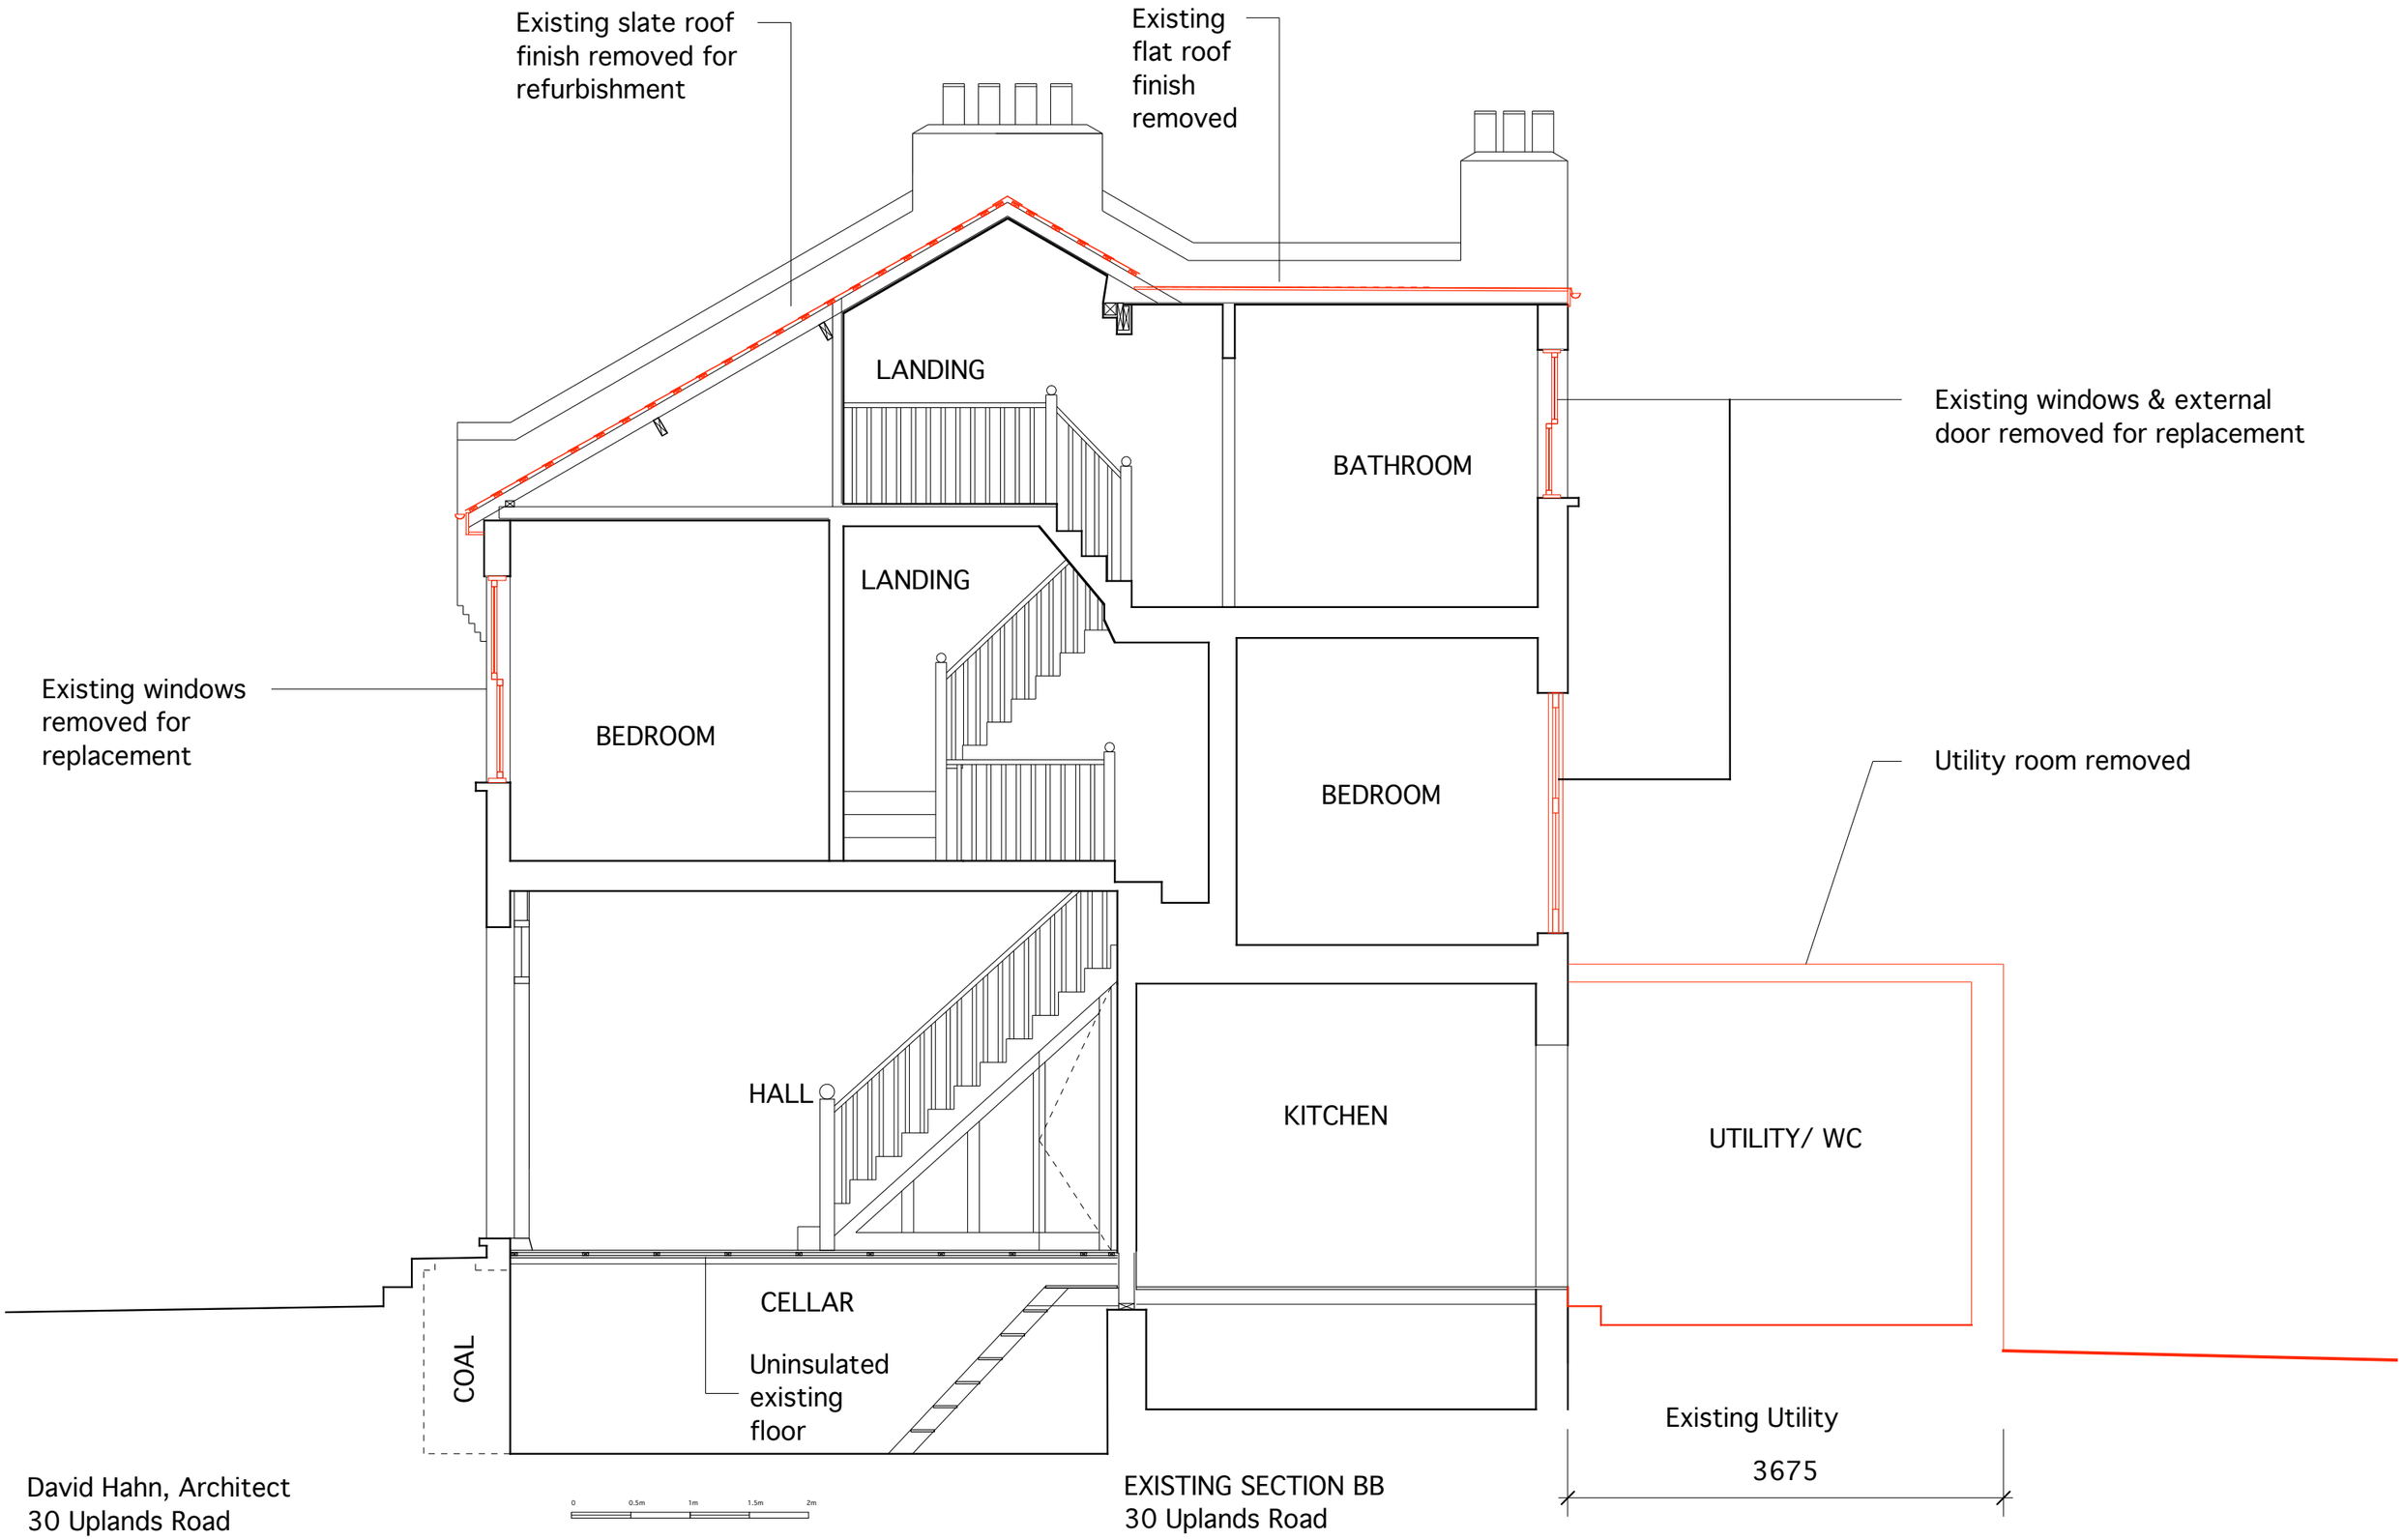

David Hahn, Architect
30 Uplands Road
London N8 9NL
drc.hahn@gmail.com
07790 468 410

EXISTING SECTION BB
30 Uplands Road
London N8 9NL
18 December 2015
Scale 1:50 @ A3